
REFUSE

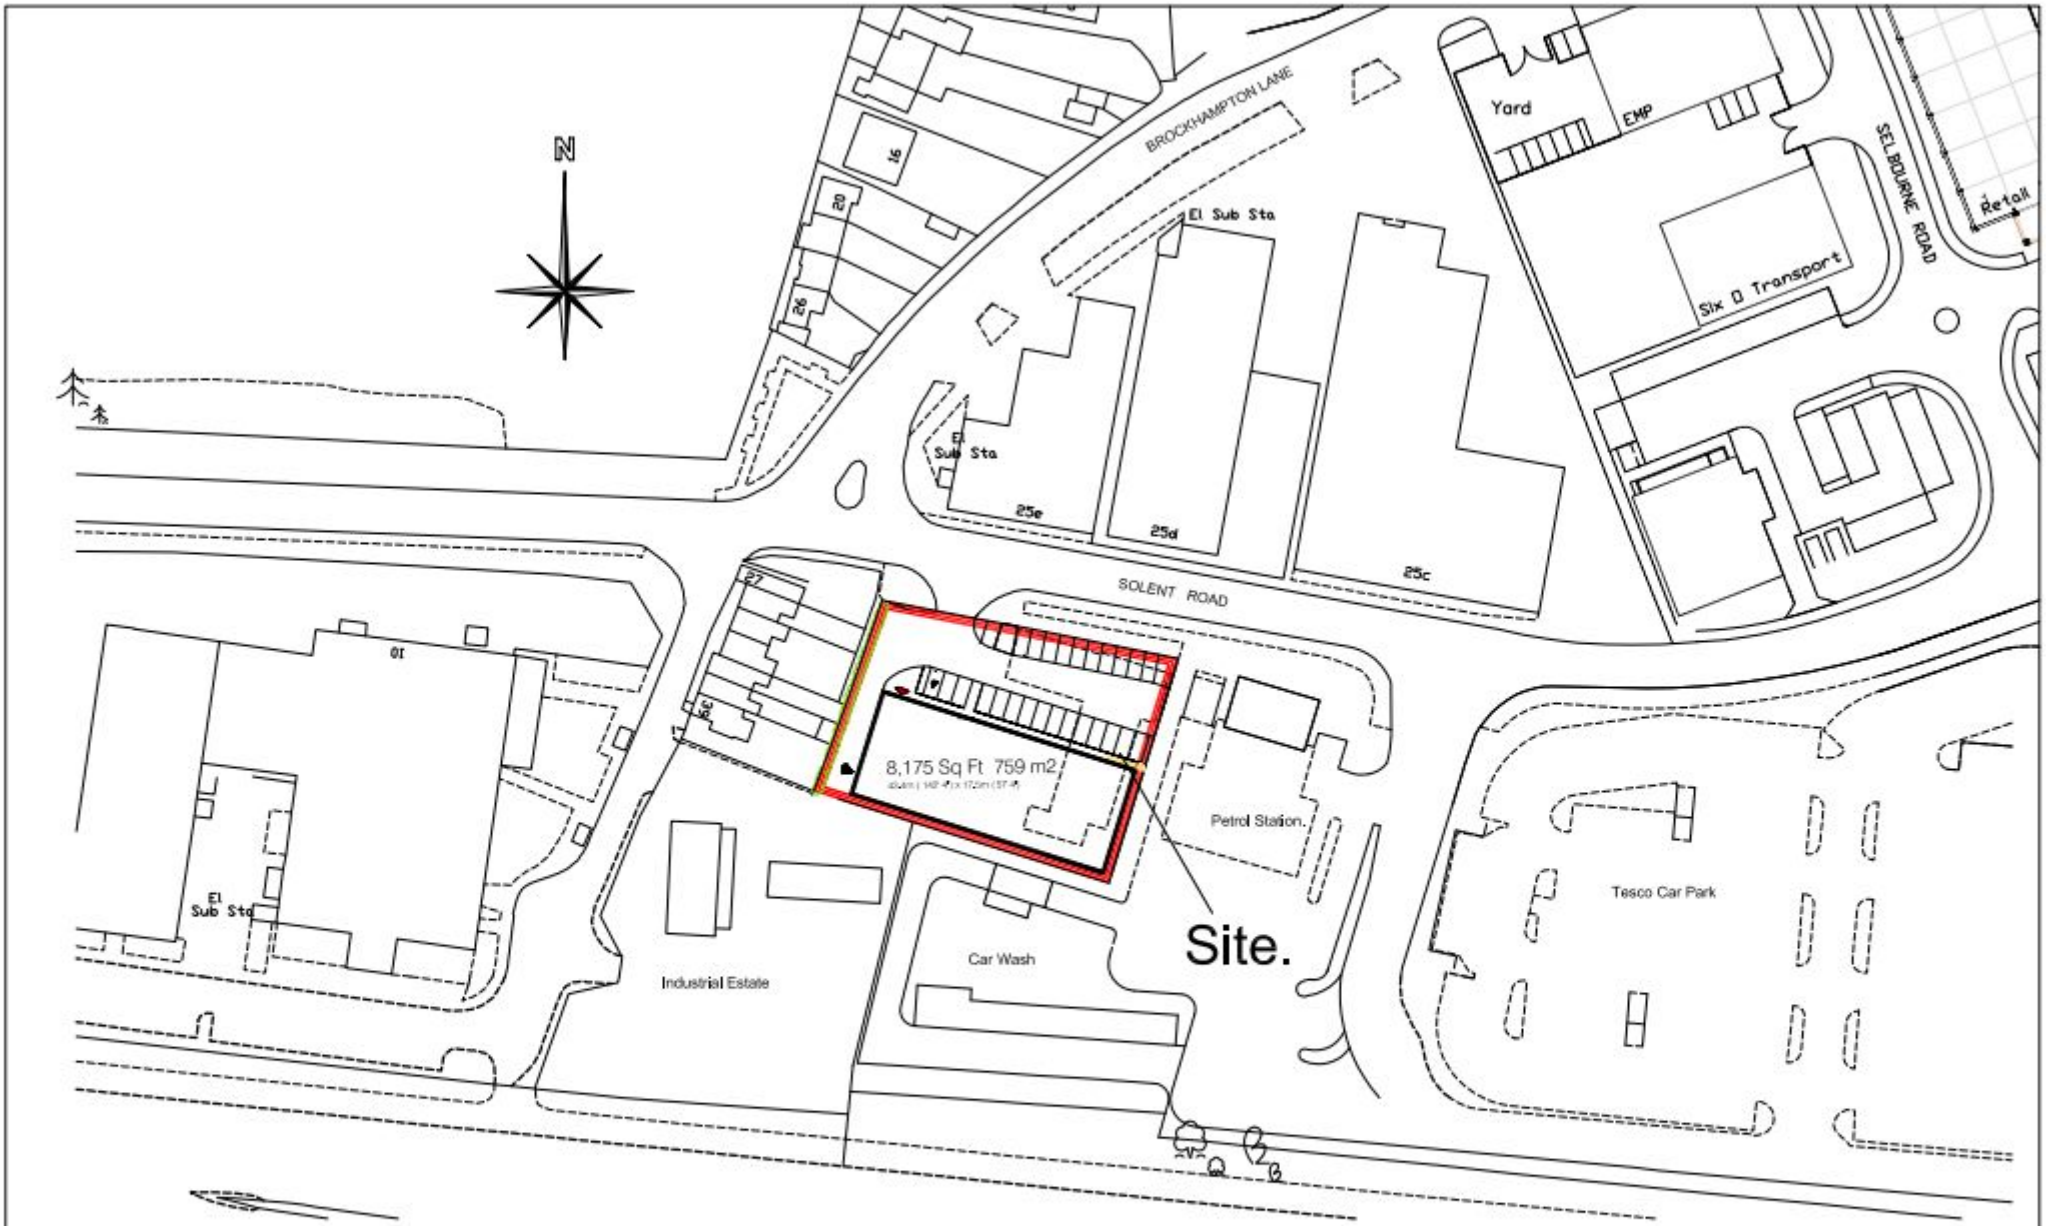

Hargreaves

Rustington House, Worthing Road, Rustington, West Sussex, BN16 3PS
Tel Nos (01903) 777777 Fax Nos (01903) 777700

Redevelopment Of ICTS SIte, Solent Road.
Havant.

Locatlon Plan 1:1250 .

job no.	drawing no.	rev.
HA/SR/ICTS	PO1	

scale	drawn by	date
1:1250 @ A4	RE	April 11

CAD File: W:\

V:\Havant\Solent Rd Site PO9 1JH\Outline Planning.dwg, 12/04/2011 16:32:19, CutePDF Writer,
1:1250