NOTE. OWNER TO BE RESPONSIBLE FOR COMPLYING WITH THE PROVISIONS OF THE PARTY WALL ACT. 1996

NESTING SITES & HABITAT FEATURES TO BE INCLUDED IN THE DEVELOPMENT IN ACCORDANCE WITH RECOMMENDATIONS OF R.S.P.B. DETAILS TO BE SUBMITTED.

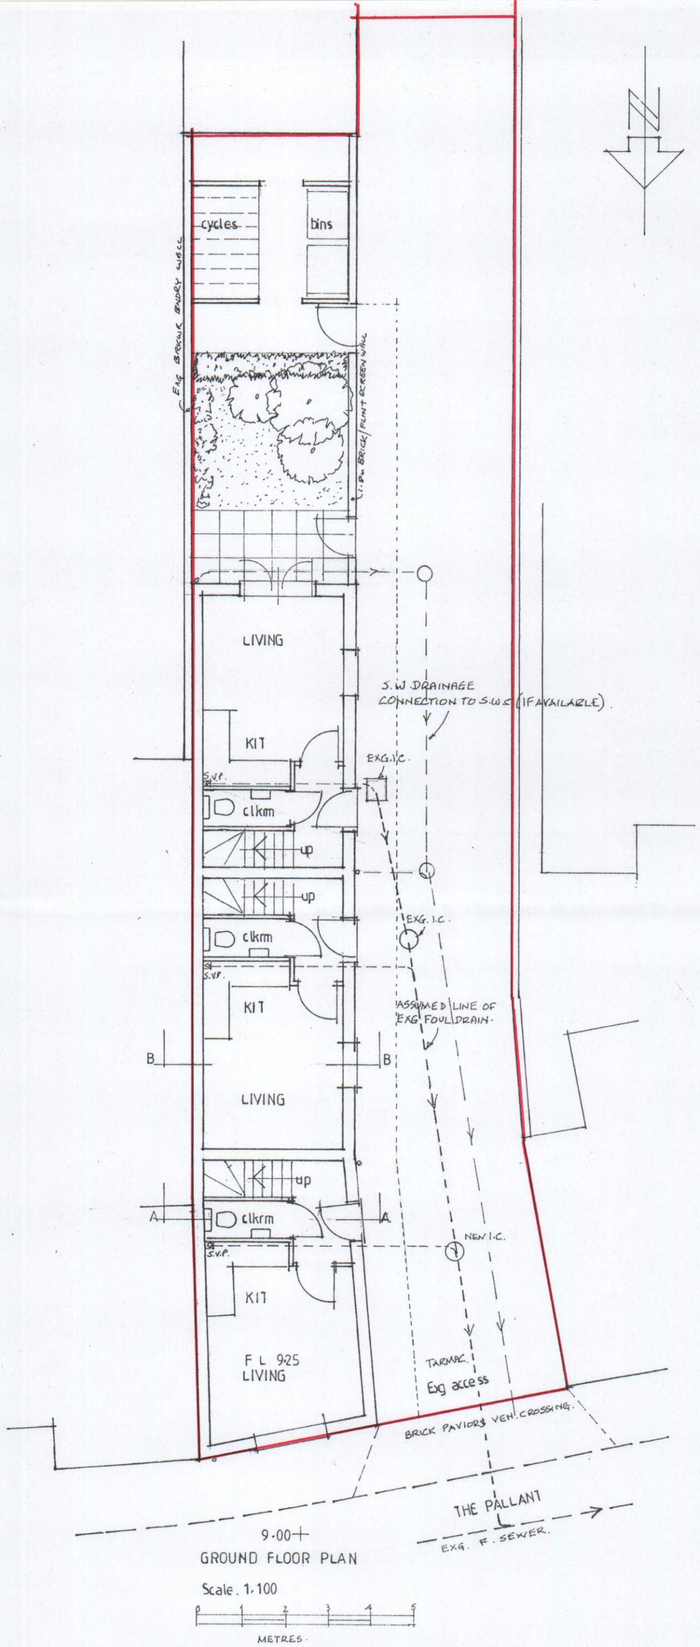

GROUND FLOOR PLAN

Scale. 1.100

0 1 2 3 4 5

METRES.

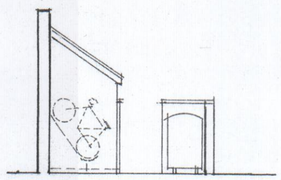

semi-vertical rack
8no. cycles under cover

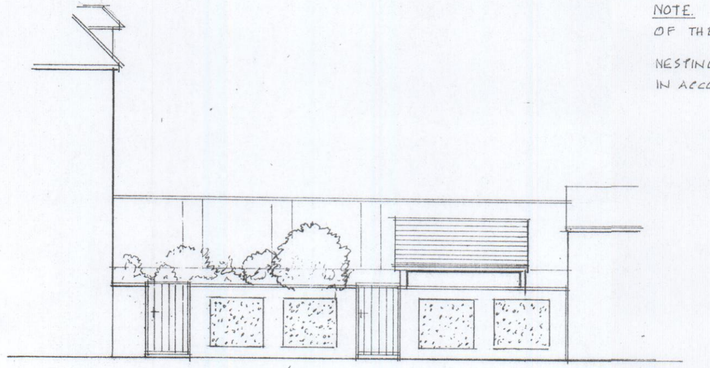

screen wall facing brkwrk/flint panels
WEST ELEVATION

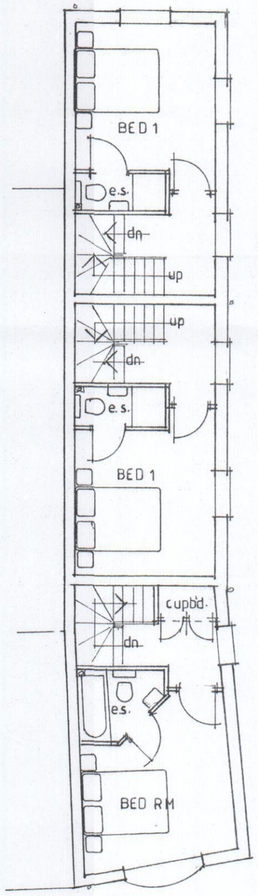

FIRST FLOOR PLAN

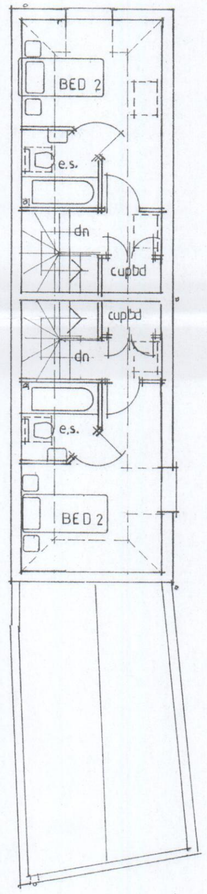

SECOND FLOOR PLAN

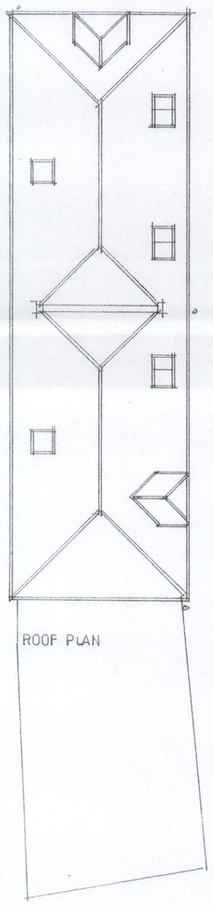

ROOF PLAN

HAVANT BOROUGH COUNCIL
17 JUN 2011
RECEIVED

DEMOLITION OF RETAIL UNIT & ERECTION OF 3No. TOWN HOUSES
at
No. 10a THE PALLANT, HAVANT, HANTS. PO9 1BE.
for
MR. C.J. HARRIES

DWG. NO. 459-03

Geoffrey J Duffett Tel 023 92462261

MAY 2011