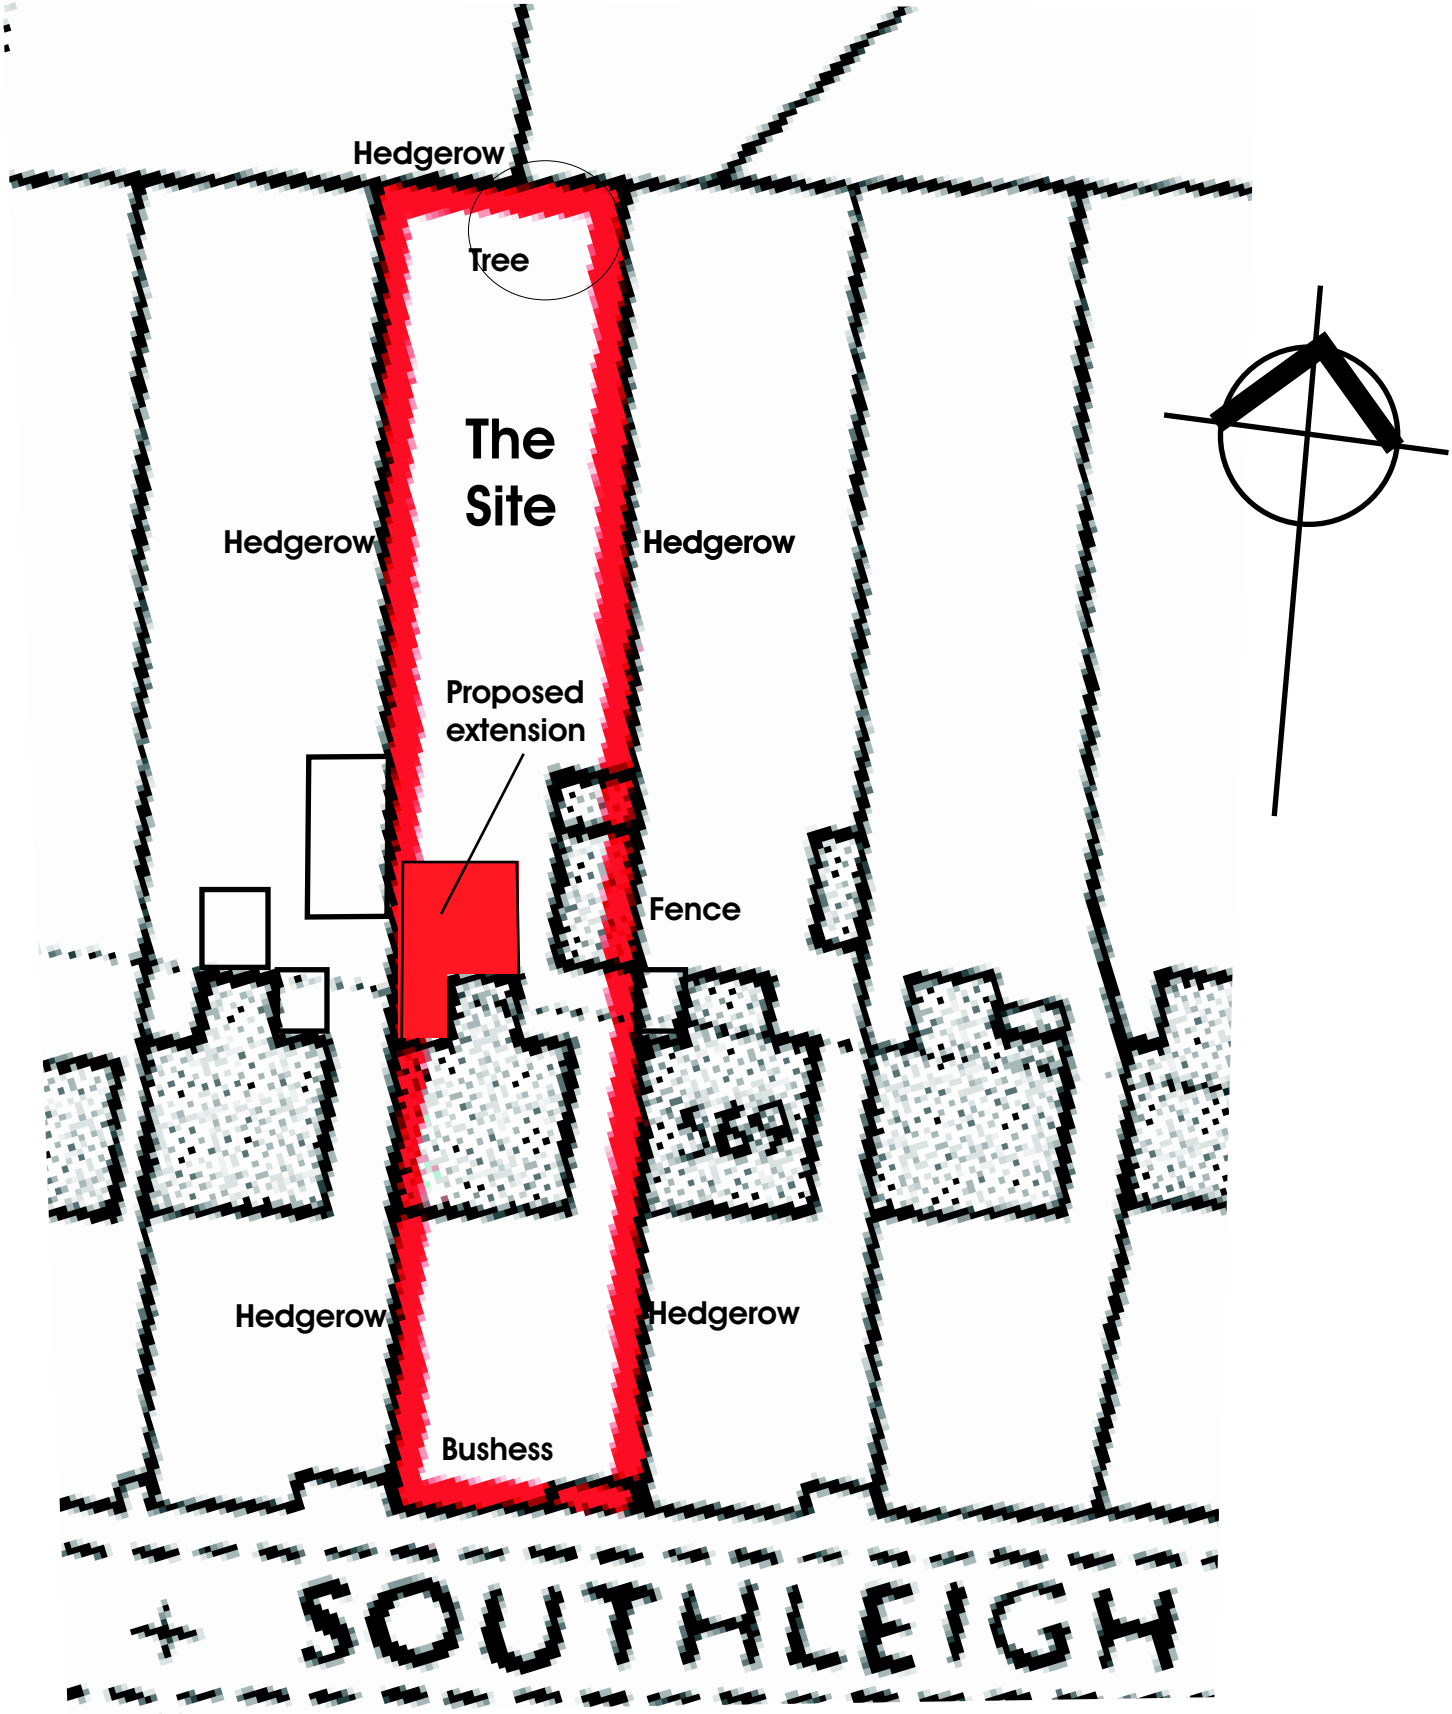

Site 1:500

Ken Ross RIBA & Associates

OS copyright licence: 10001360

Ordnance Survey Crown copyright reserved