


PERMIT

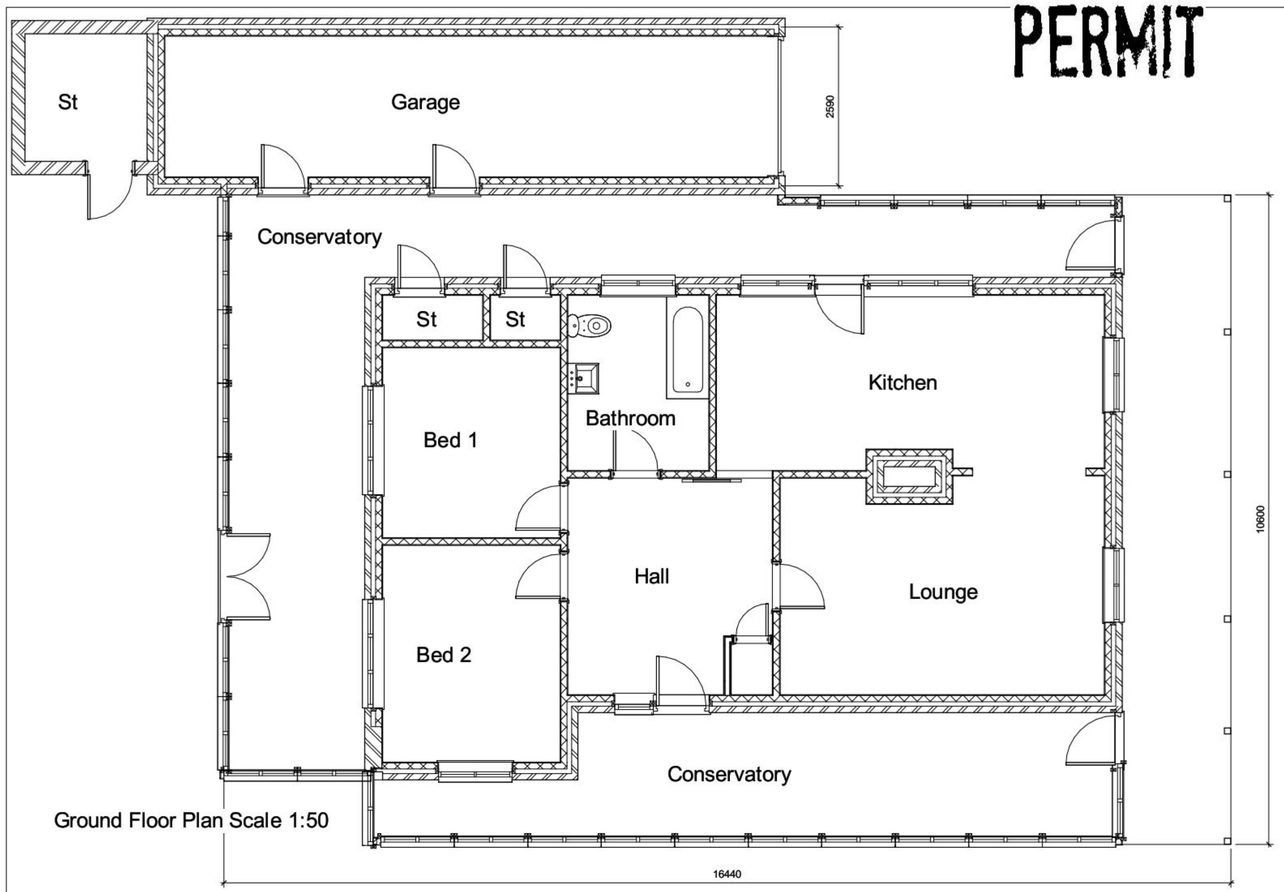

Ground Floor Plan Scale 1:50

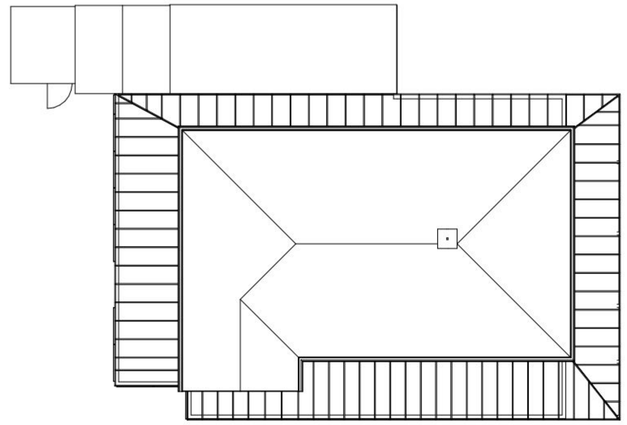


1st Floor Plan Scale 1:100

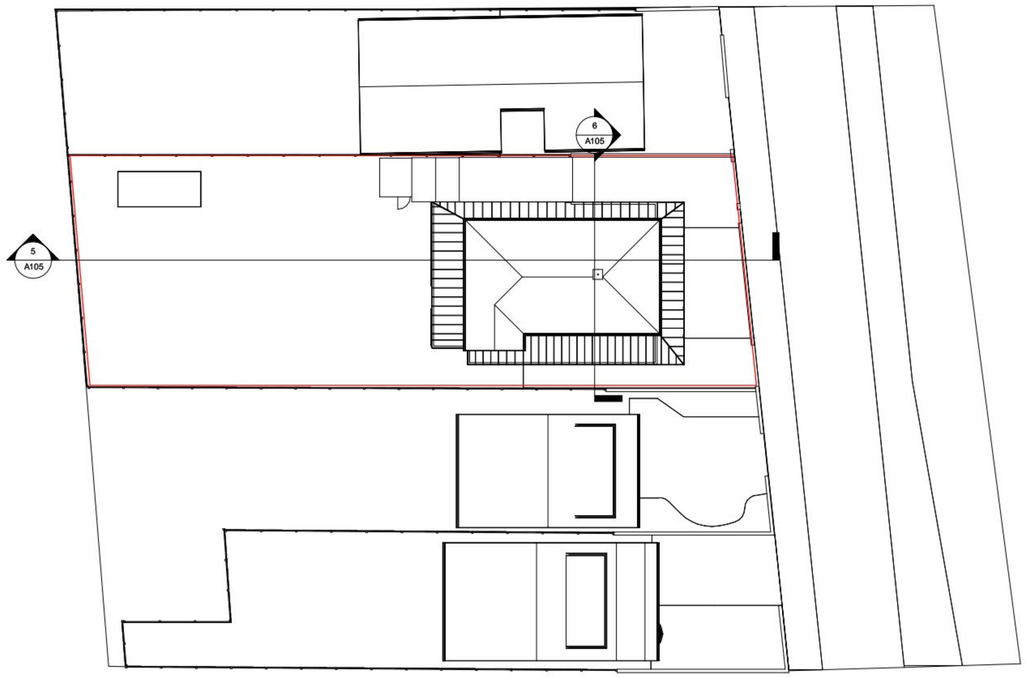

Block Plan Scale 1:200


Site Boundaries
The boundary to the rear garden is 1.8m timber panel fencing and to the front is a 1m high brick wall. These boundary treatments will be unchanged by the application

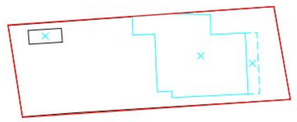

20 0 20

Metres

Site Plan Scale 1 :500

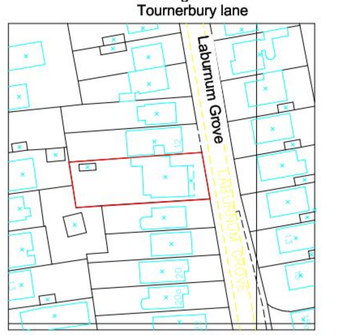

20 0 20 40 60 80 100

Metres

Location Plan Scale 1:1000

This Map was purchased from Reproprint Portsmouth in August 2010 licence Number 00170600

For Scale Purposes Print A1 no Borders

IJ Murray Associates

www.ijma.co.uk

IJ Murray Associates
173 Havant Road
Hayling Island
Hampshire
PO11 0LF
Phone 02392469004
Mob 07779 246915
e-mail ian@ijma.co.uk

These drawings are for planning and building regulation purposes only and are not for construction. All dimensions should be checked on site before work commences

No.	Description	Date

MrJohnson
14 Laburnum Grove HI

Existing Plans

Project number	Project Number
Date	Issue Date
Drawn by	Author
Checked by	Checker

A106

Scale: As indicated

07/01/2011 16:06:22