PERMIT

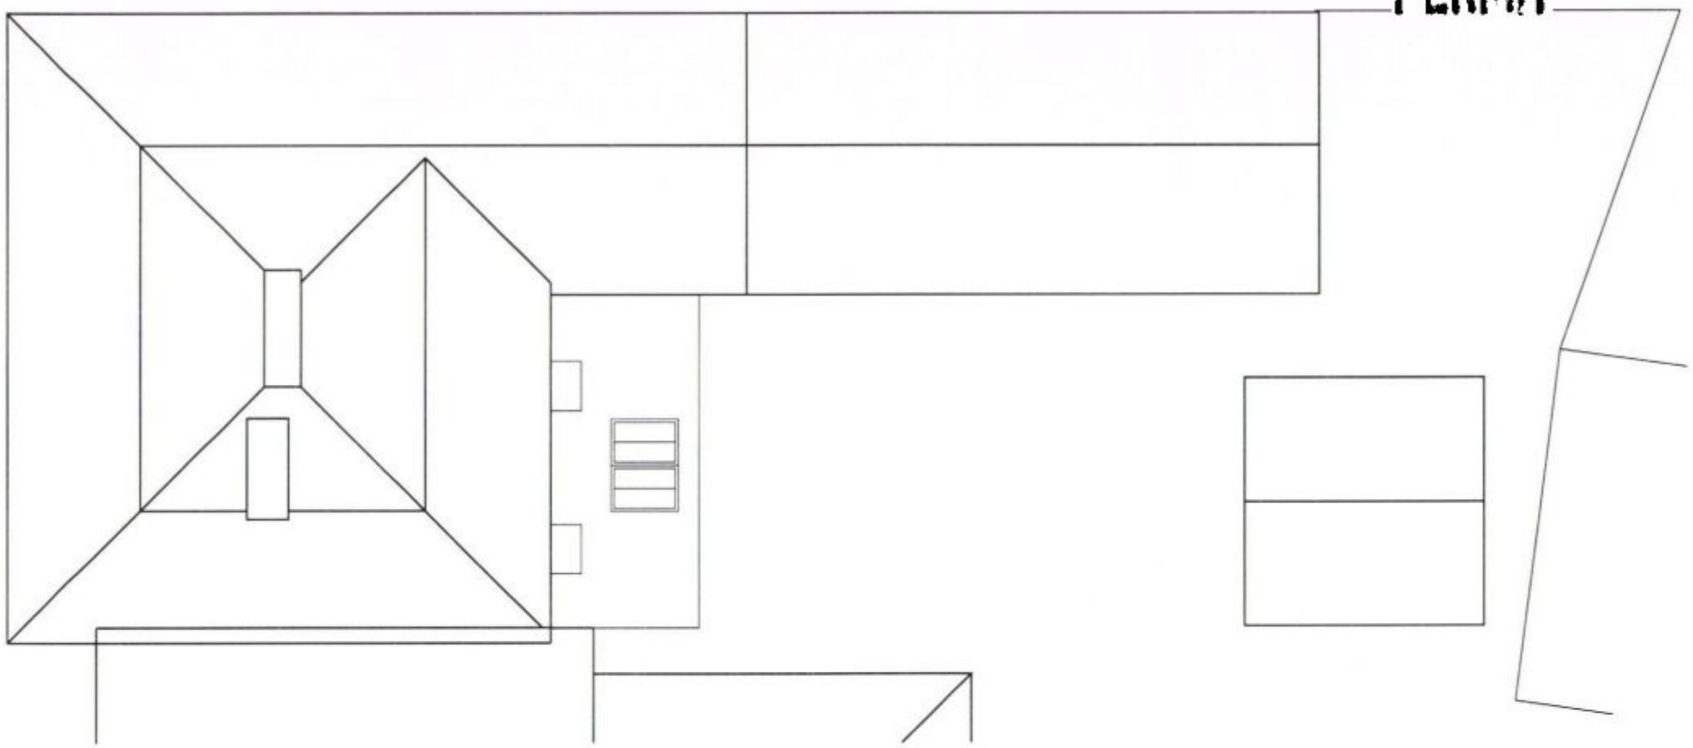

Roof Plan

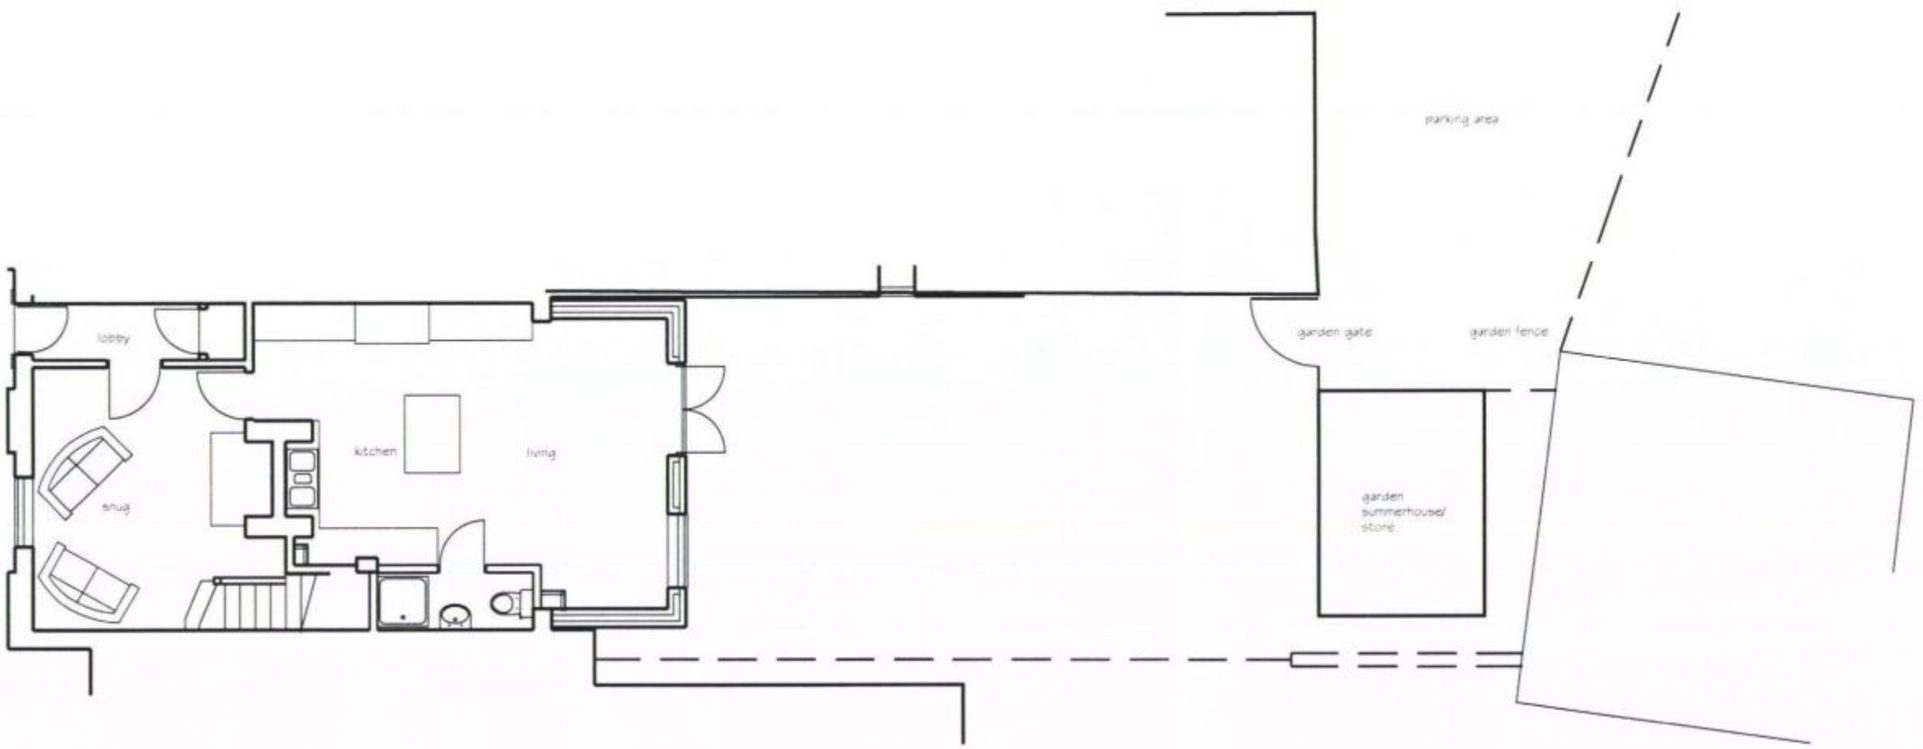

Ground Floor

NOTES:

Dimensions to be checked on site before commencing work. Any discrepancies shall be reported to the architect immediately.

Do not scale from these drawings except for planning purposes.
Use figured dimensions only.

Where applicable this drawing is to be read in conjunction with other consultants' drawings.

This drawing is the copyright of hda projects ltd.

COUNCIL
14 OCT 2011
RECEIVED

Rev	Date	Amendment

hda projects

6 The Old Flour Mill - Queen Street - Emsworth - Hampshire - PO10 7BT

Tel: +44 (0) 1243 373855 Mob 07867978618
e-mail: hdaprojects@talktalk.net

For
Mr+Mrs C Dodd

Project
18 South Street
Havant
Hants
PO9 1DA

Title
Site Layout

Date	Drawn	Scale	Checked
Oct 2011	wtm	1 : 100 @ A3	

Job Number	Prefix	Drawing Number	Revision
1144	P	02	