




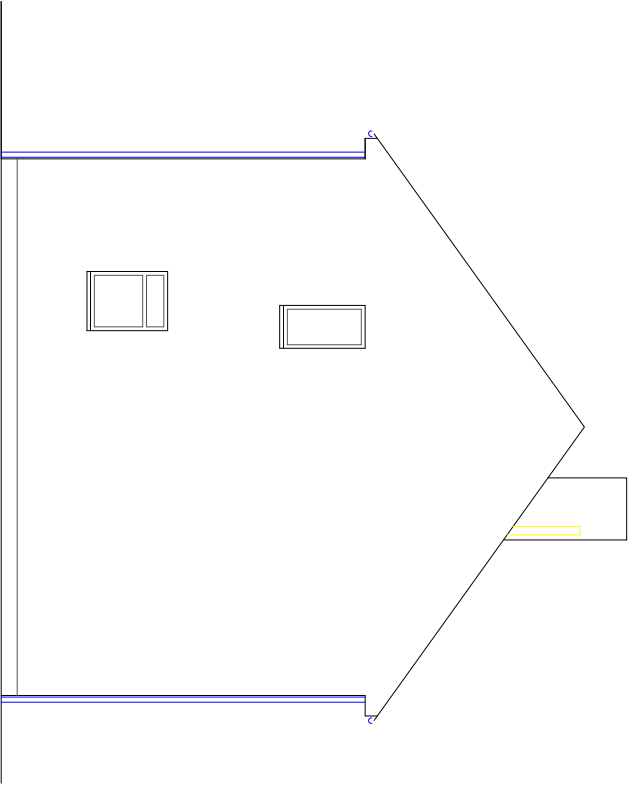


EXISTING WEST GABLE ELEVATION

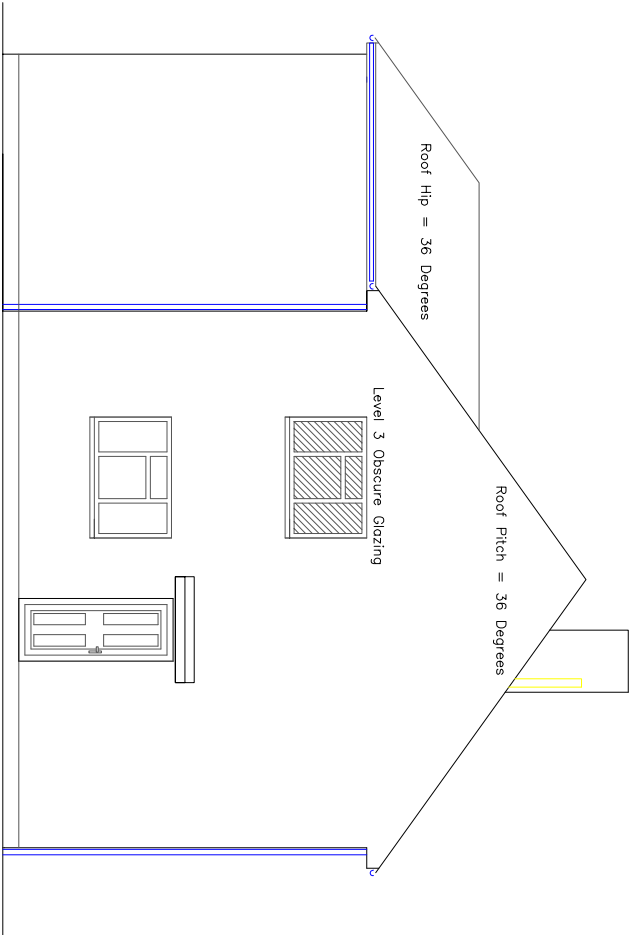

PROPOSED WEST GABLE ELEVATION

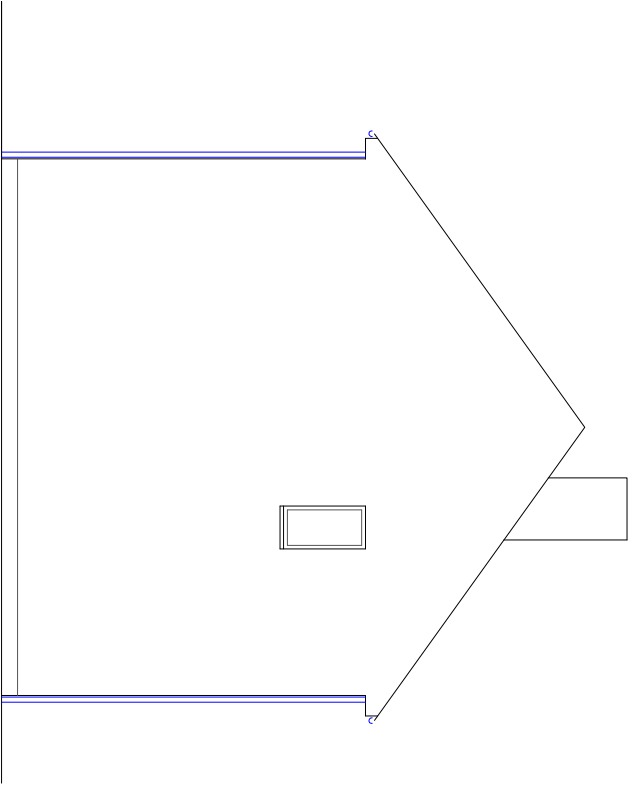

EXISTING EAST GABLE ELEVATION

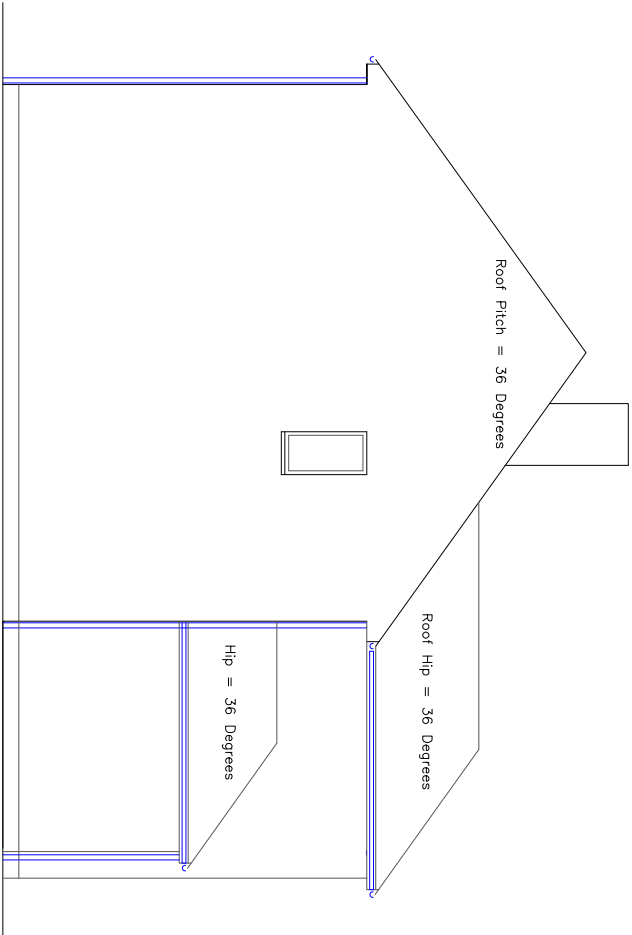

PROPOSED EAST GABLE ELEVATION

Drawing Name: Gable End Elevations	
Ref: BR03/07	Rev: A
Scale: 1:100	Paper Size: A3