


South Elevation

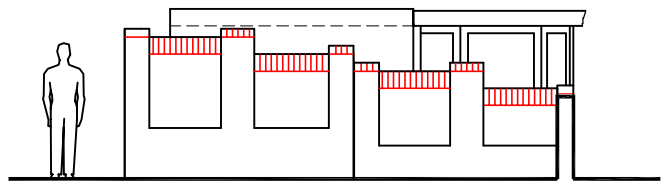


East Elevation

FINISHES:

Existing summerhouse walls to be rendered and painted 'White' to match house

White grp roof moulding & fascia
White pvc conservatory style doors & frames
White gutters & downpipes to connect to existing soakaway

Existing brick garden walls & piers to remain

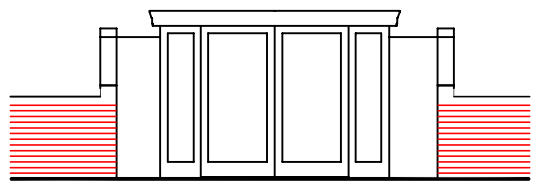


North Elevation


CONSTRUCTION:

3 layers roofing felt with stone chippings on 18mm WBP plywood/stirling board laid to fall on 150x50 joists & furrings
existing brick walls to be built up to suit


new internal block partition and door
internal lighting and electricity charging point for mobility scooters to connect to existing supply on site

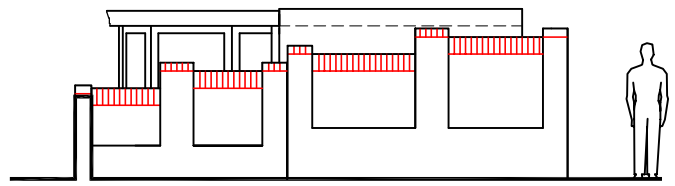


West Elevation

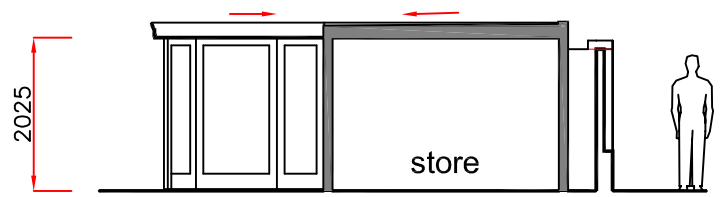

Section

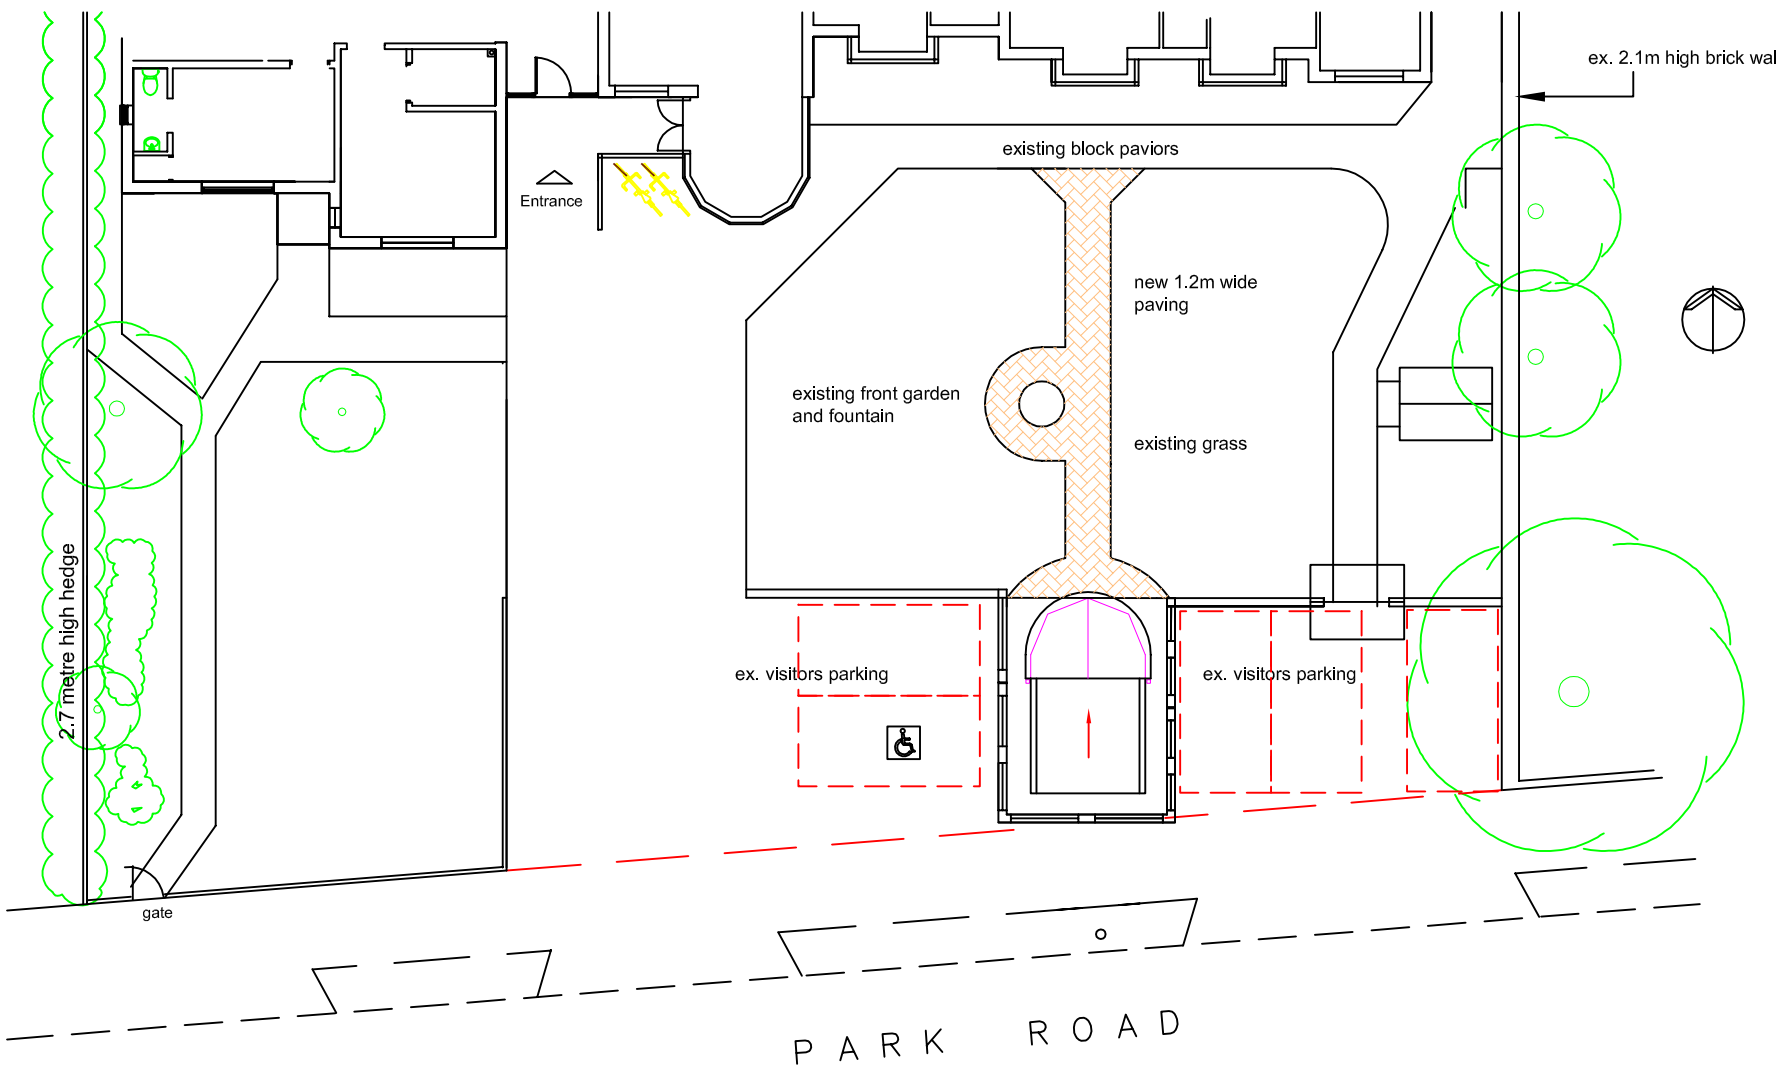

Proposed Site Plan 1:200

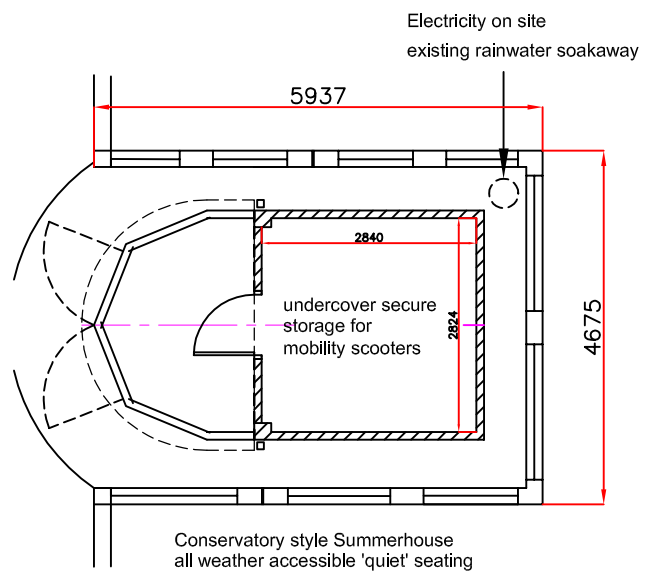

Conservatory style Summerhouse
all weather accessible 'quiet' seating
for residents and visitors

Plan

Proposed Summerhouse Alterations
The Wedge Retirement Home

Chris.Russell
ARCHITECTURAL CONSULTANTS
Tel: 01243 389004 M: 07958 548597
E: chris.crarch@btinternet.com

© This drawing is copyright and must not be reproduced, copied or handed to a third party without written consent

SCALE 1:100
SHEET A3
DATE May 2011
DRAWING NO
11/005/02