


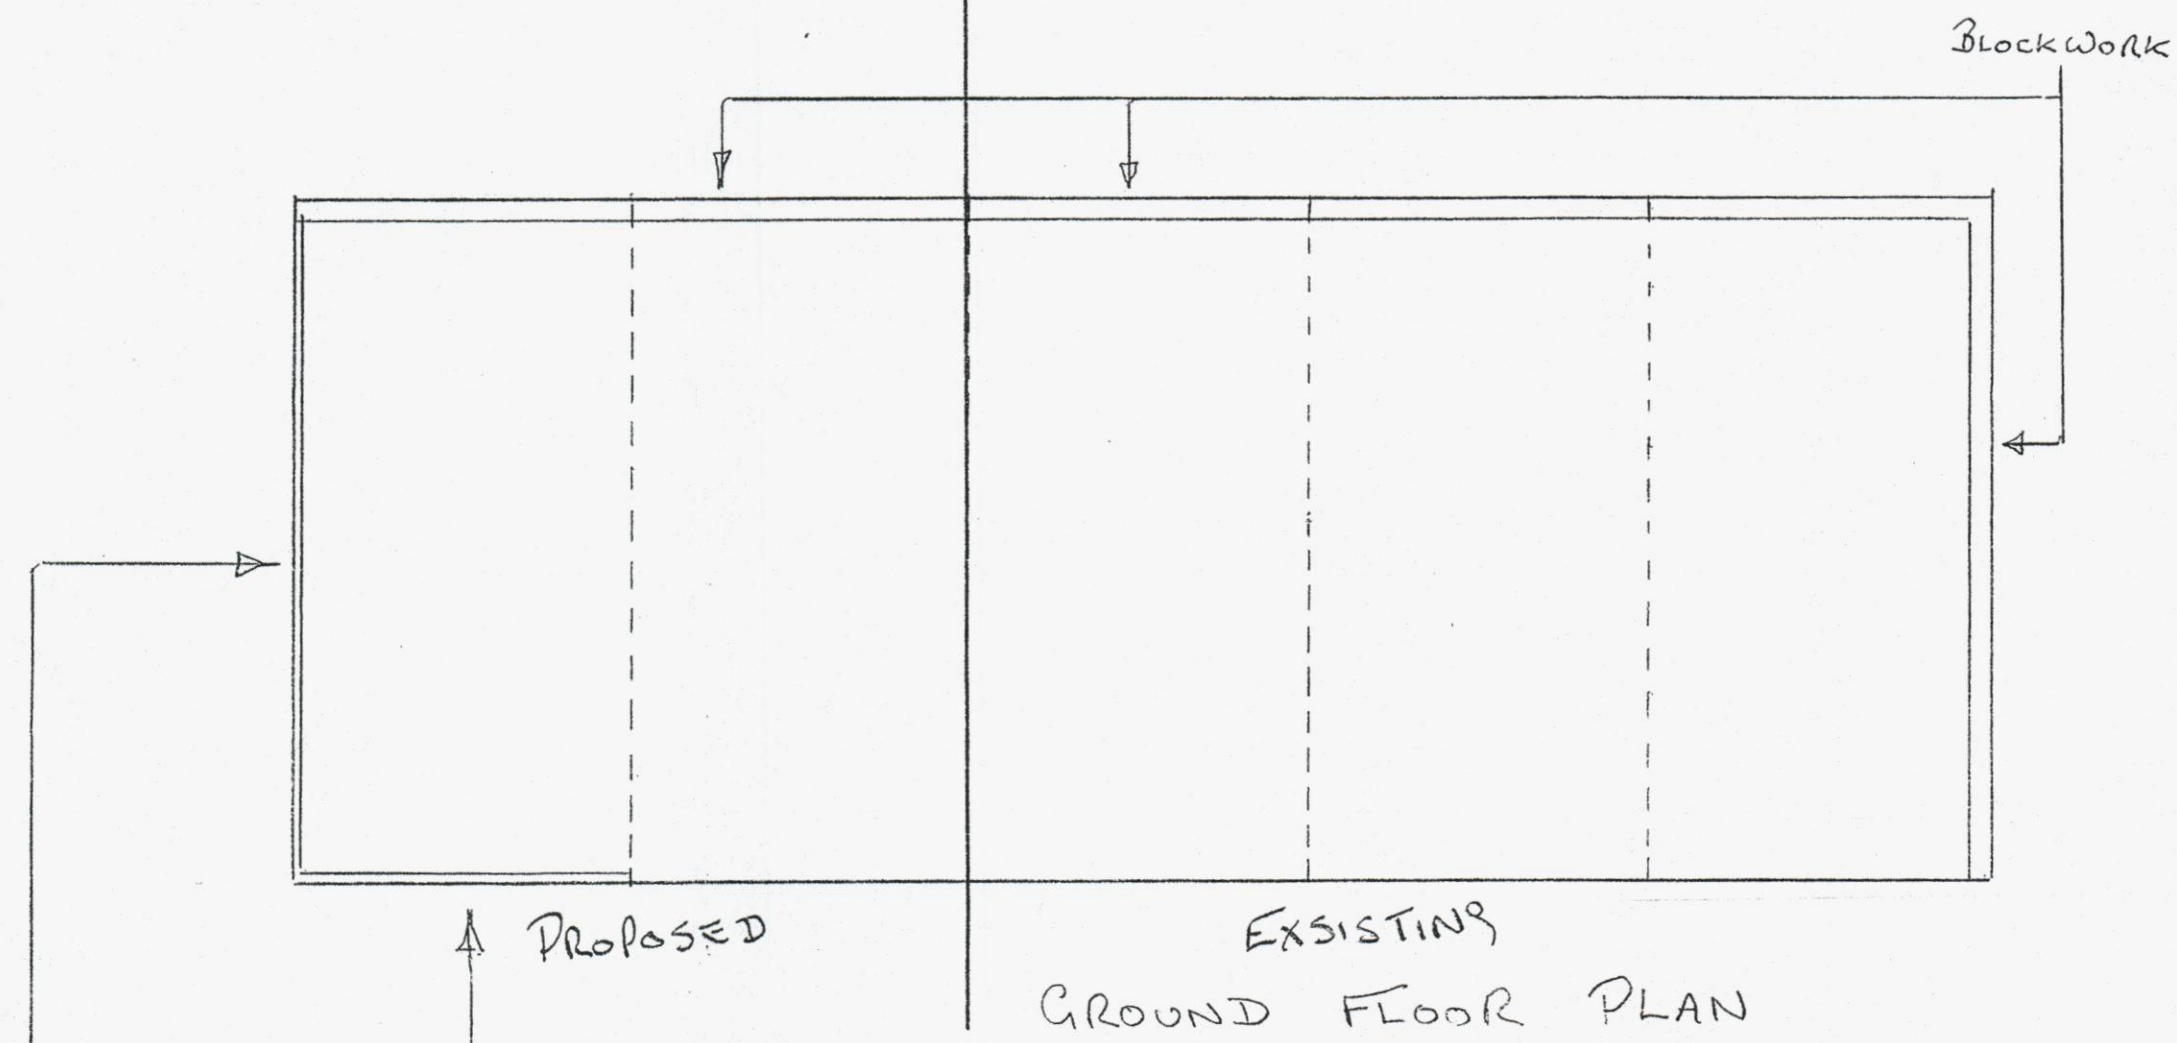
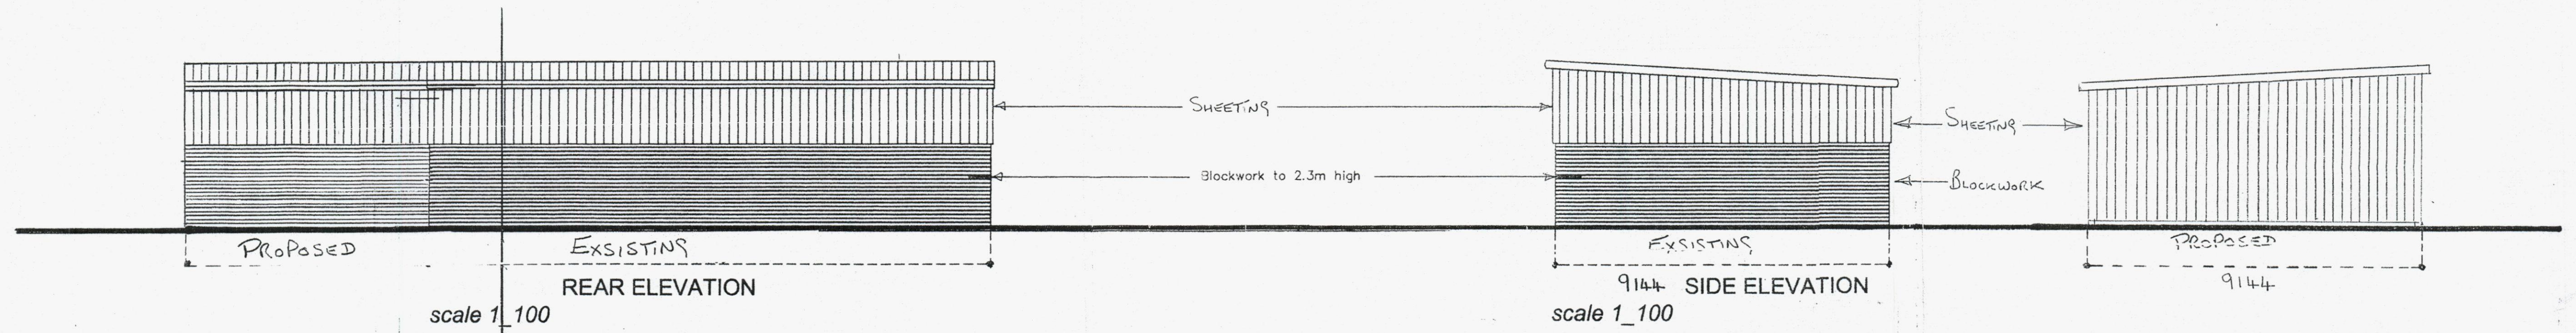
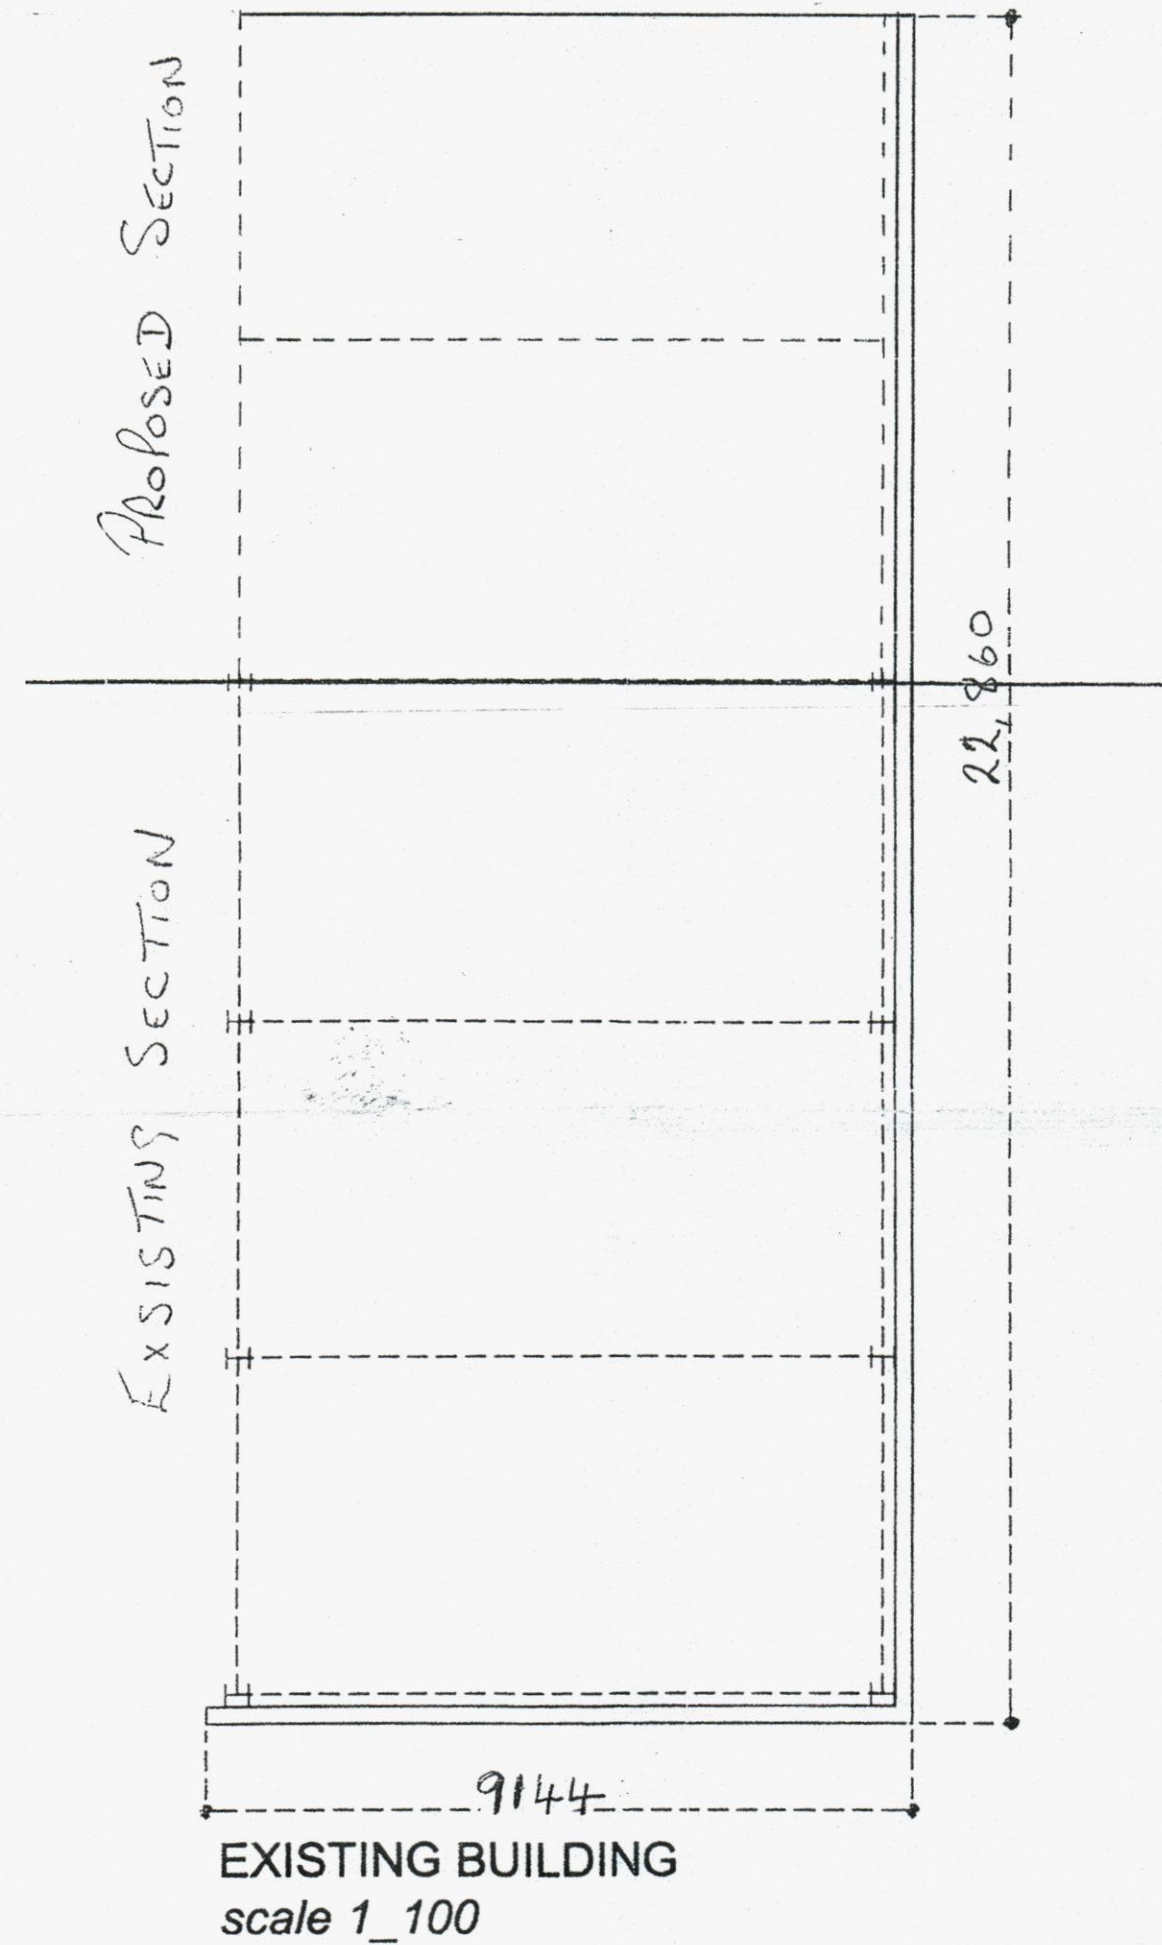


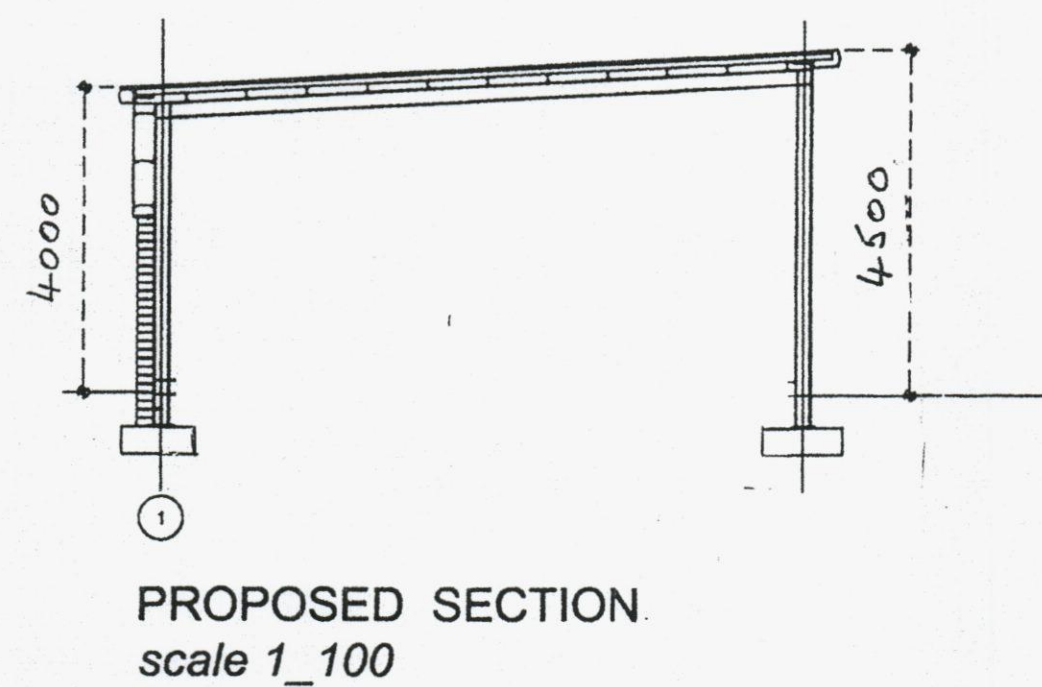

FULL HEIGHT SHEETING

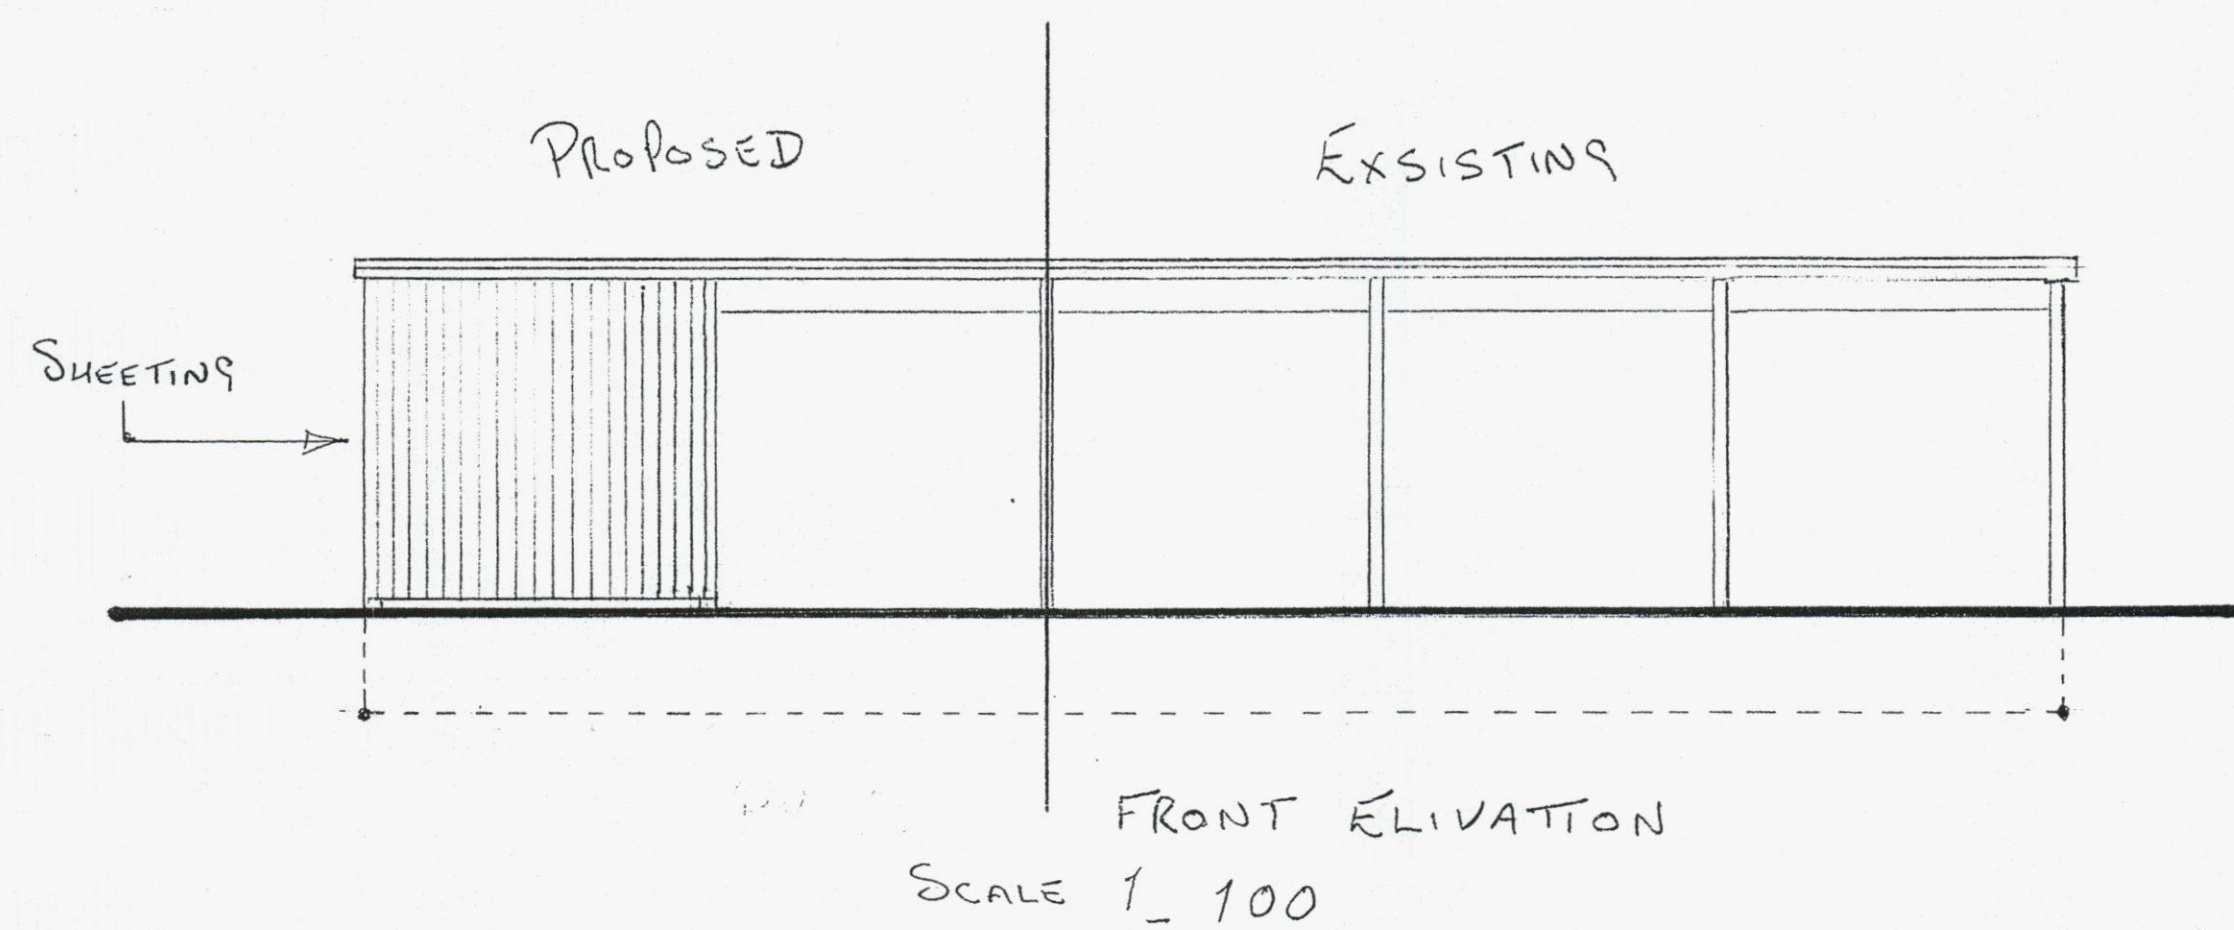


Streetwise

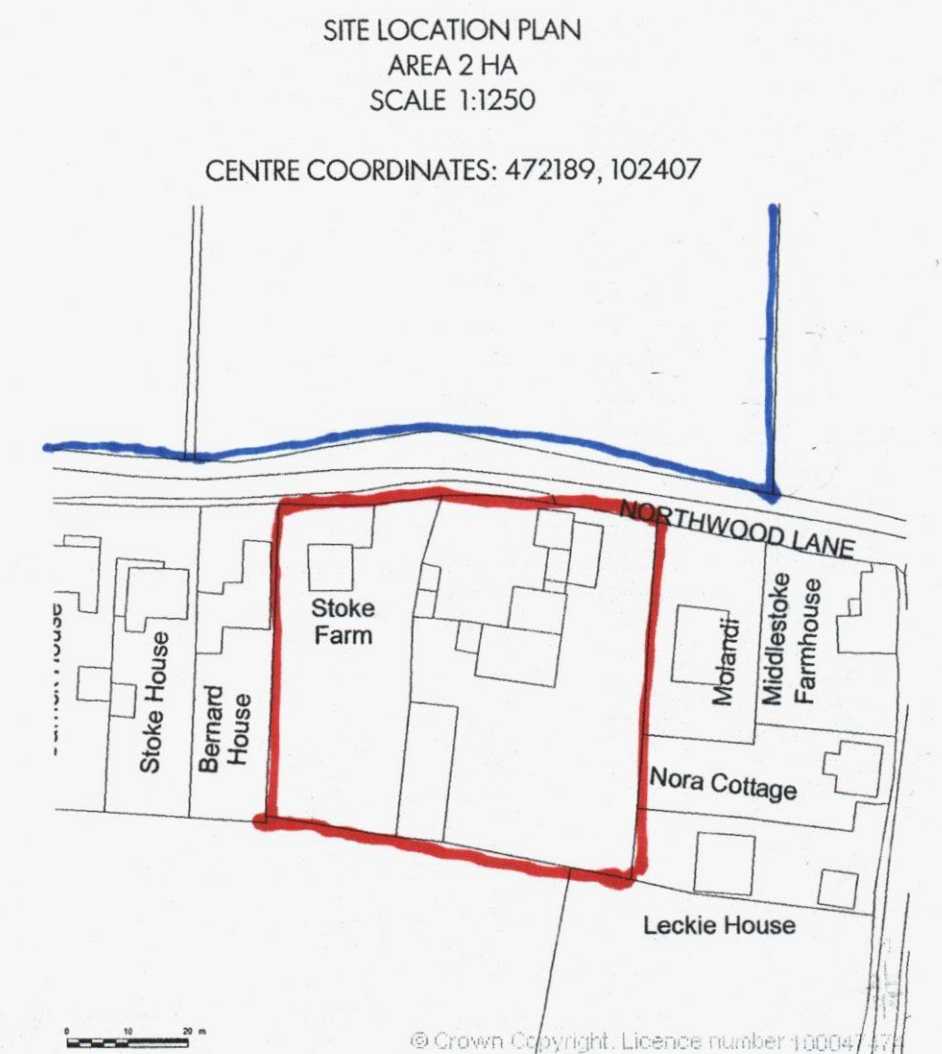

Supplied by Streetwise Maps Ltd
www.streetwise.net
Licence No: 100047474
08/01/2012 19:28

HAVANT BOROUGH COUNCIL
09 JAN 2012
RECEIVED

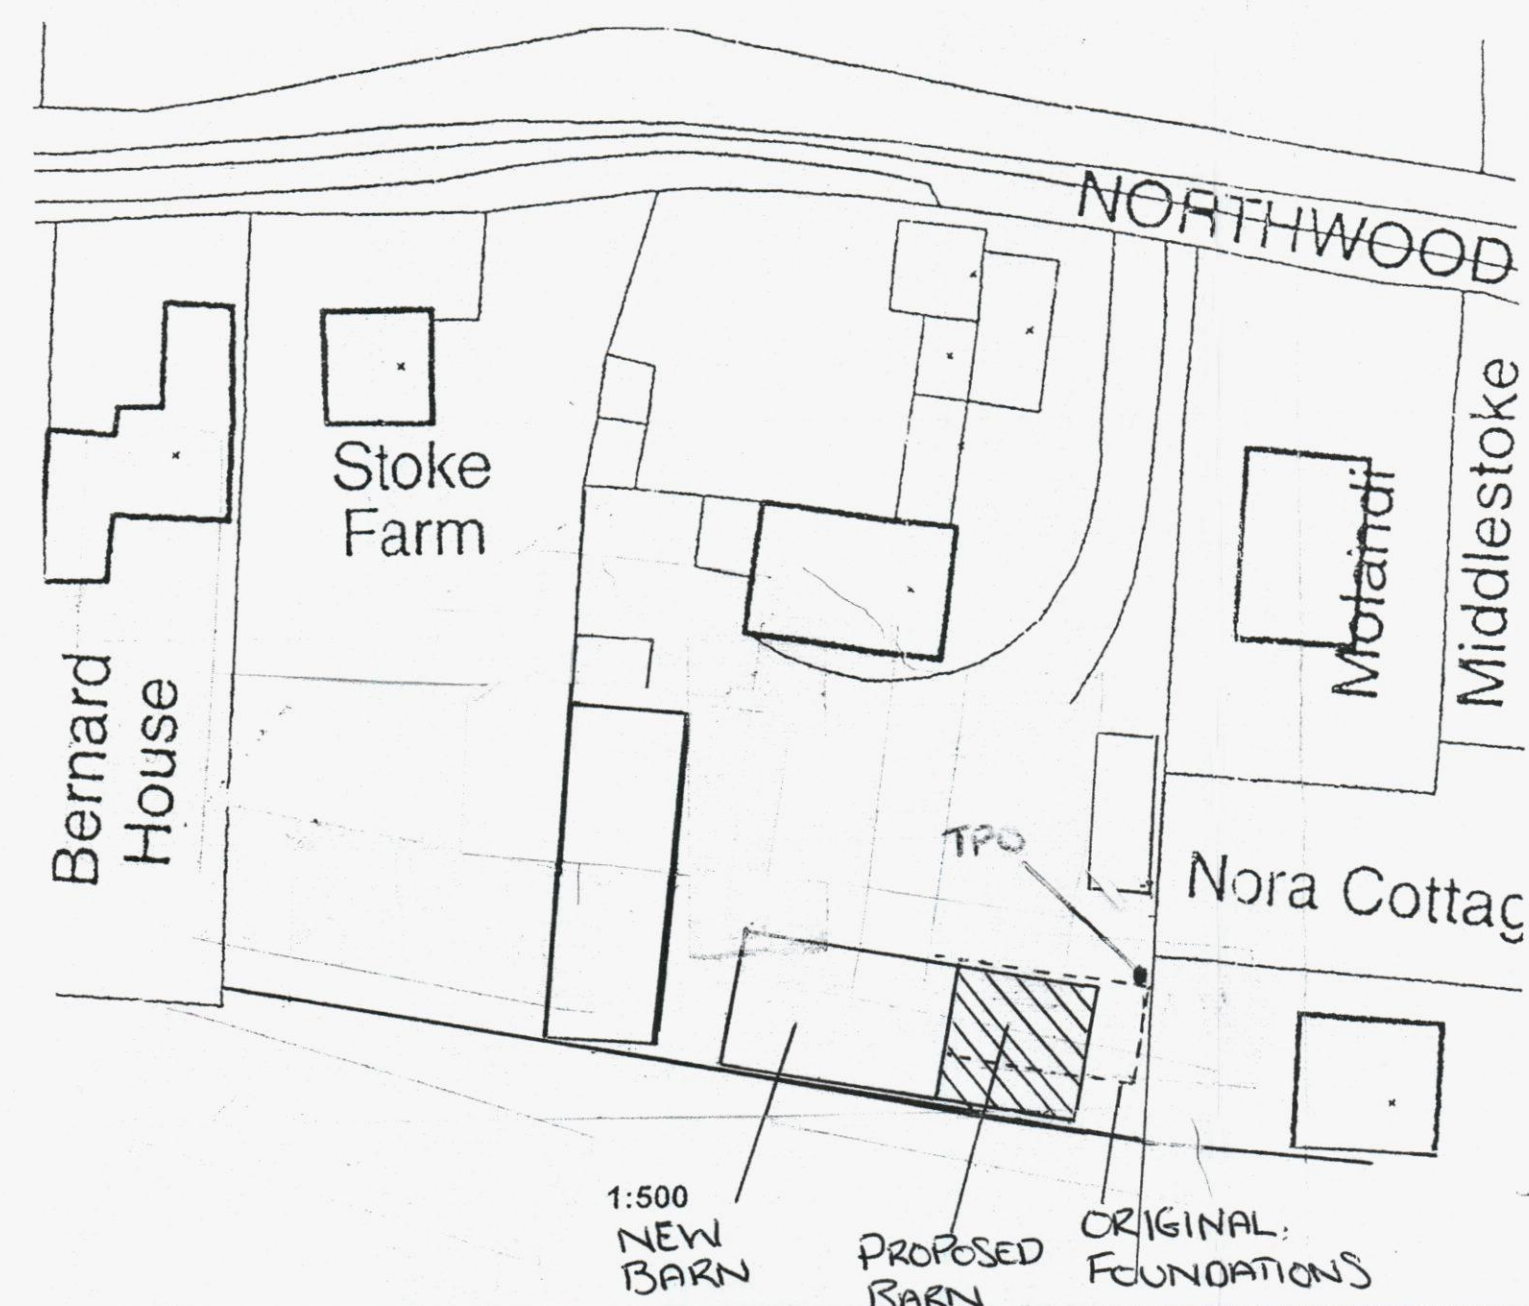

STOKE FARM
NORTHWOOD LANE
HAYLING ISLAND

REPLACE EXISTING BARN

DATE - 09/01/2012

CONTACT MR NORTH

023 9246 3326