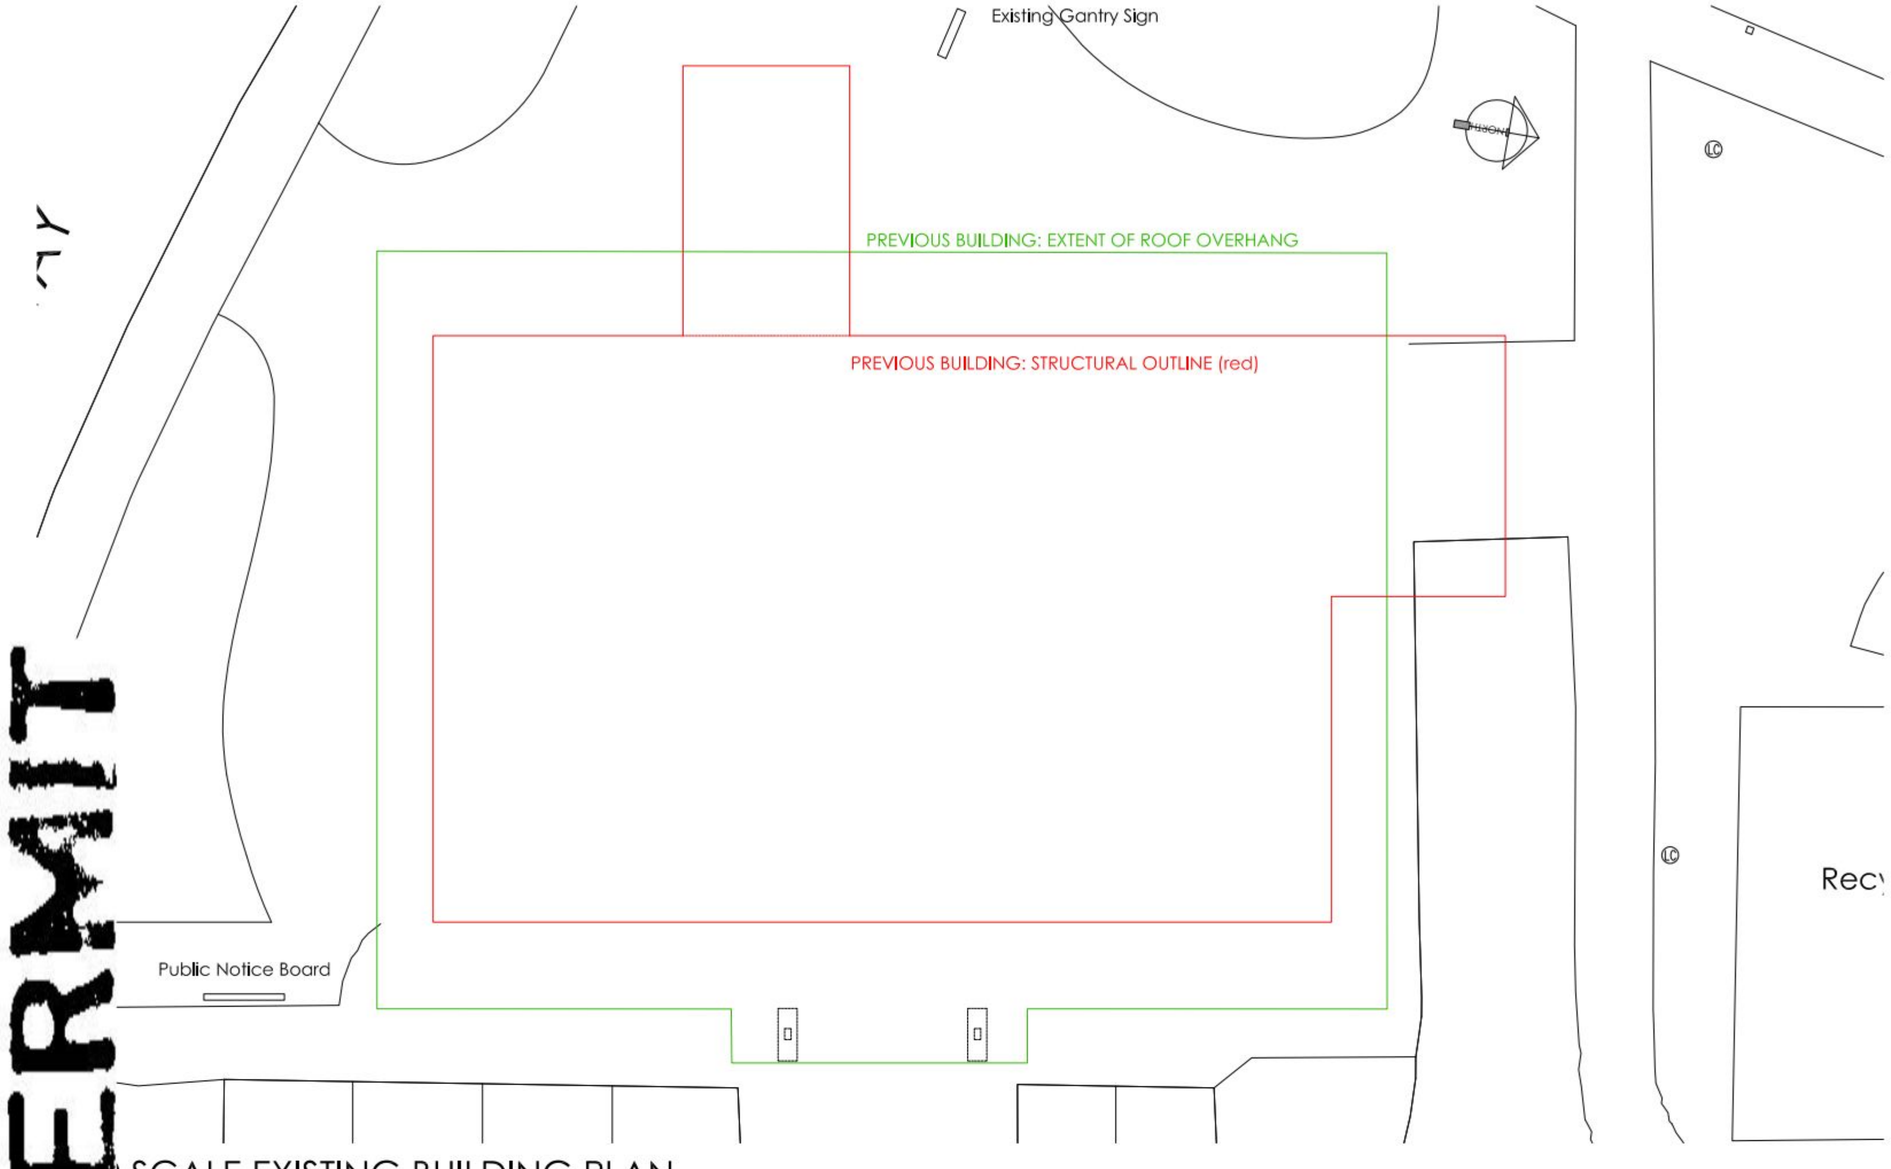

ERMIT

SCALE EXISTING BUILDING PLAN

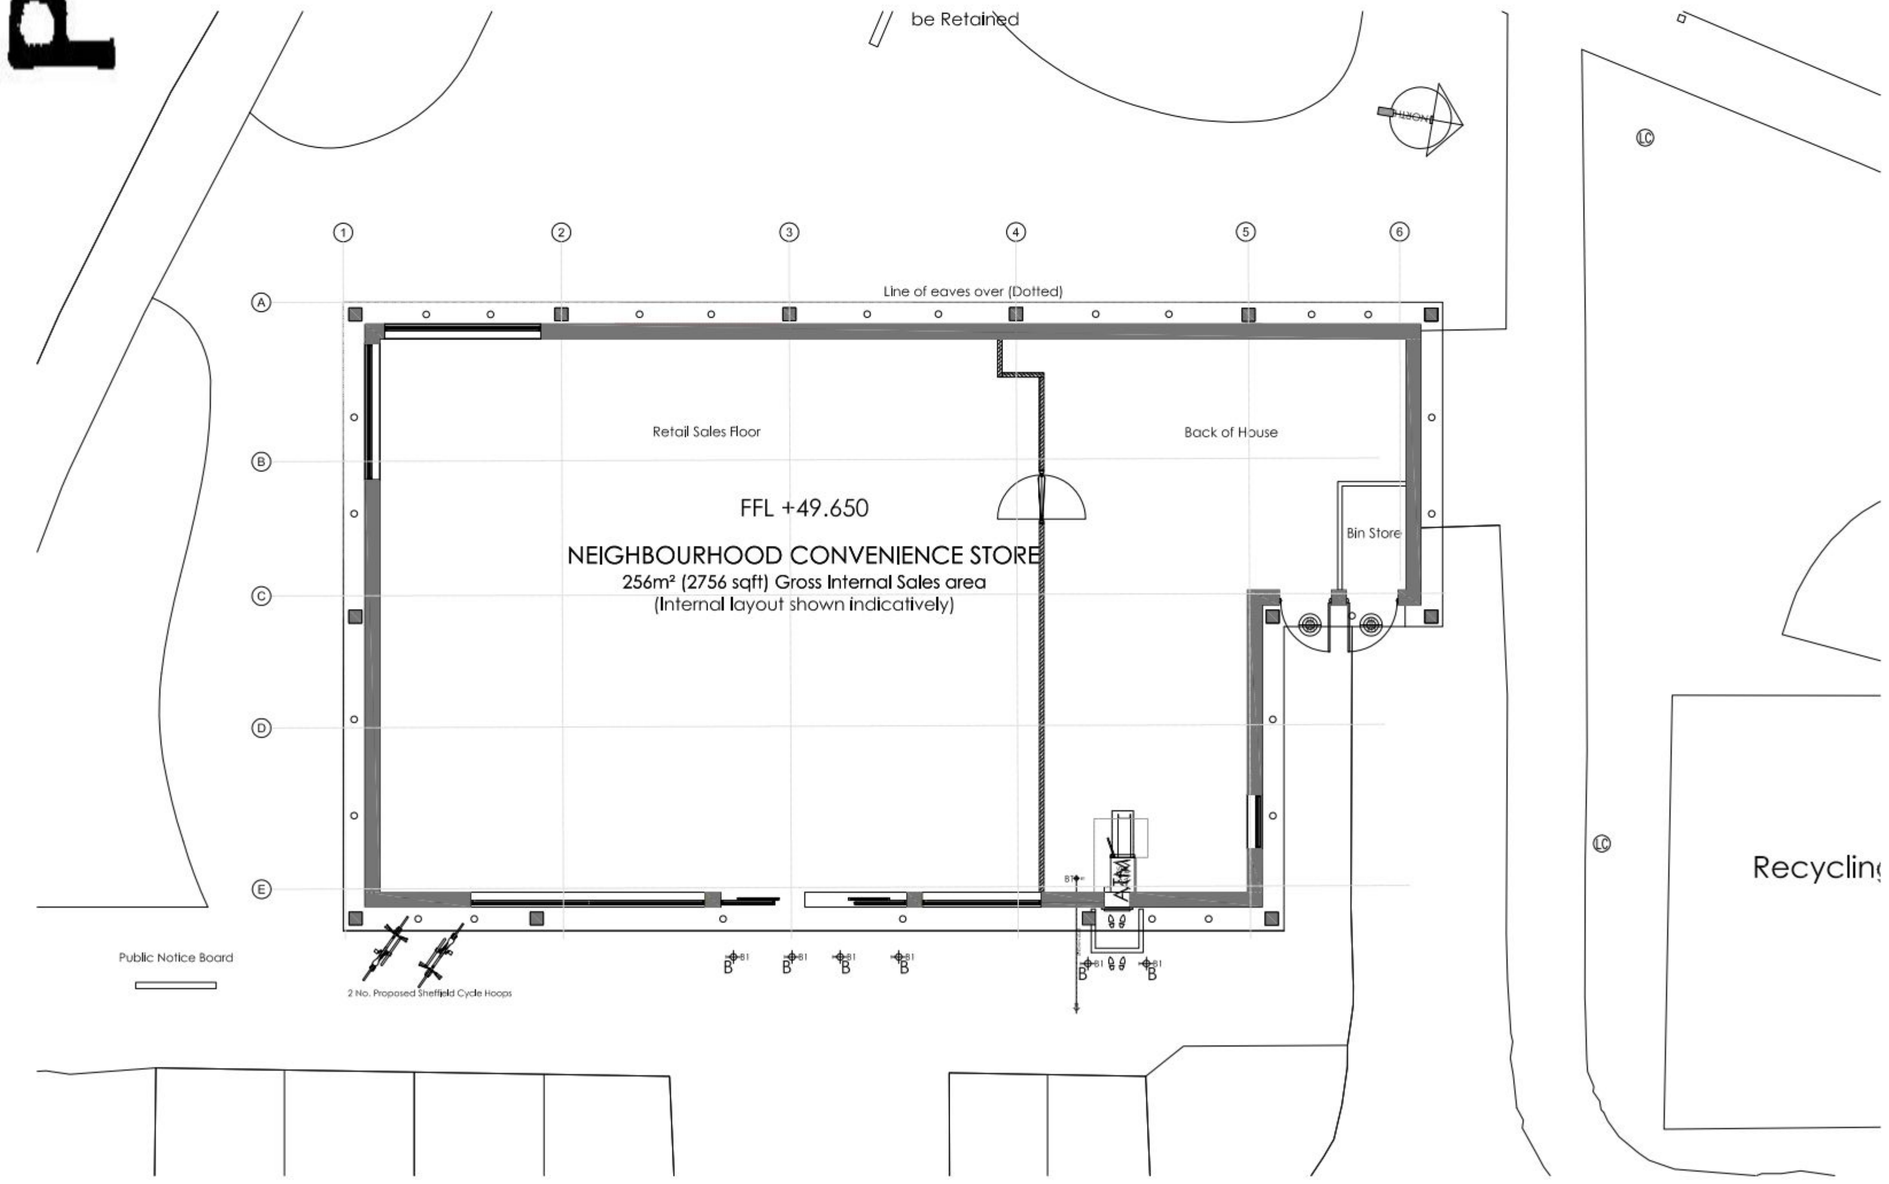

1:100 SCALE PROPOSED BUILDING PLAN



1:1250 SCALE LOCATION PLAN

0 20 50 80

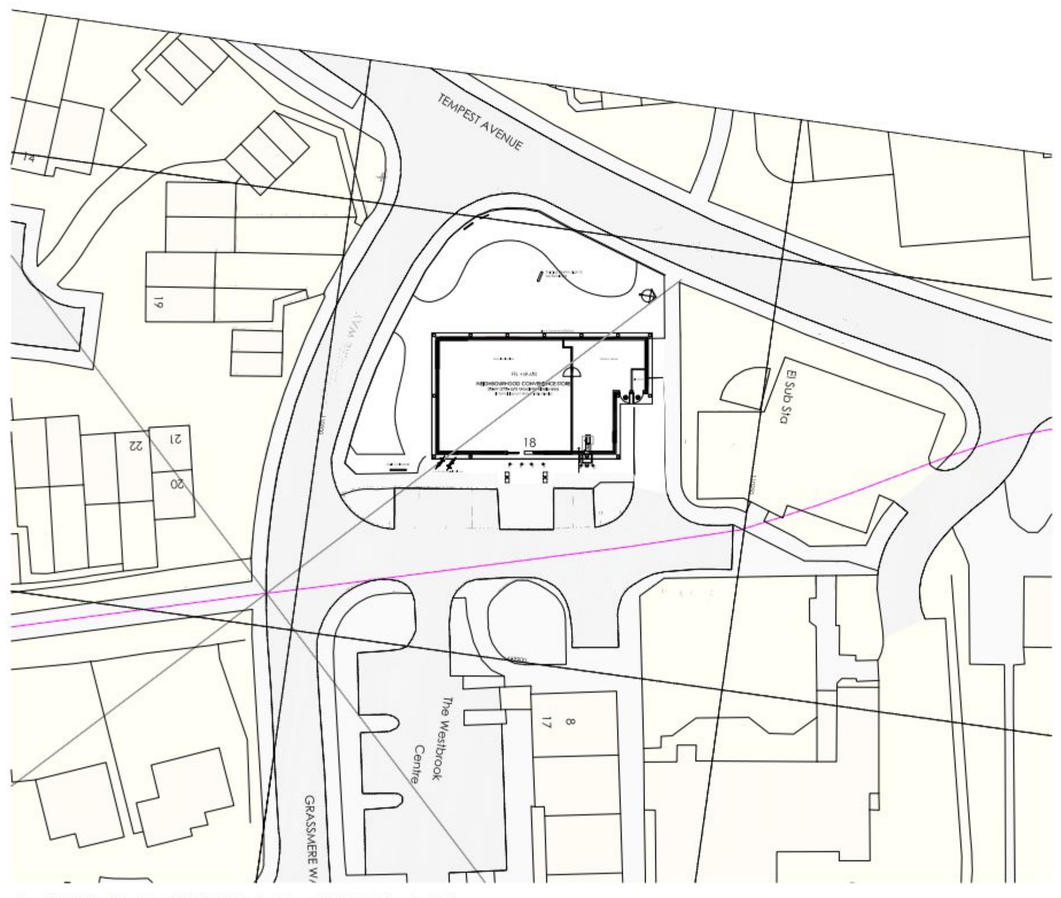

1:500 SCALE BLOCK PLAN

0 5 15 30 50m

archer architects

ISO 9001 REGISTERED FIRM

Copyright Archer Architects. All dimensions to be verified on site.

Schedule of materials and proposals

SHOP FRONTS, INCLUDING AUTOMATIC BIPARTING DOORS(DX01)FRAMES TO BE PPC ALUMINIUM FINISHED DUSTY GREY TO RAL7037, GLAZING TO INCORPORATE MANIFESTATIONS AS REQUIRED BY THE BUILDING REGULATIONS.

B1 1000mm HIGH STAINLESS STEEL RAM-RAID BOLLARDS SET @ CENTRES TO PROVIDE 1200MM CLEAR ACCESS WIDTH FOR DDA REQUIREMENTS AND NOT TO EXCEED 1400MM CENTRES FOR RAM RAID PROTECTION.

MAIN SHOPFRONT FASCIA SIGN TO BE ALUMINIUM WITH FRET CUT INDIVIDUALLY INTERNALLY ILLUMINATED LETTERS. ADVERTISMENT DETAILS SHOWN FOR ILLUSTRATIVE PURPOSES ONLY AND SUBJECT TO SEPERATE ADVERTISMENT CONSENT APPLICATIONS.

800x500mm DOUBLE-SIDED PROJECTING 'BUS STOP' STYLE SIGN TO BE ALUMINIUM WITH FRET CUT INDIVIDUALLY INTERNALLY ILLUMINATED LETTERS. ADVERTISMENT DETAILS SHOWN FOR ILLUSTRATIVE PURPOSES ONLY AND SUBJECT TO SEPERATE ADVERTISMENT CONSENT APPLICATIONS.

STEEL FACED SECURITY DOORS TO BE PAINT FINISHED. COLOUR DUSTY GREY TO RAL7037

ATM MACHINE AND STEEL EXTERNAL SECURITY DOOR(DX04). TO BE INSTALLED THROUGH MASONARY WALL. ATM UNIT TO INCLUDE ALL SECURITY NOTICES, EXTERNAL LIGHTING AND SECURITY CAMERA. . ALL ADVERTISMENT DETAILS SHOWN FOR ILLUSTRATIVE PURPOSES ONLY AND SUBJECT TO SEPERATE ADVERTISMENT CONSENT APPLICATIONS.

B1 1000mm HIGH STAINLESS STEEL RAM-RAID BOLLARDS SET @ CENTRES TO PROVIDE 1200MM CLEAR ACCESS WIDTH FOR DDA REQUIREMENTS AND NOT TO EXCEED 1400MM CENTRES FOR RAM RAID PROTECTION.

Condenser

CONDENSER TO BE A FREE STANDING FLOOR MOUNTED UNIT. TO BE A MOUNTED ON REDUCED LEGS FOR AMENITY PURPOSES 1158(w)x3100(h)x1300(l)mm TWIN FAN FLAT BED. COLOUR: LIGHT GREY

AC Units

AC UNITS TO BE FLOOR MOUNTED AND TO CONSIST OF 2no. SALES AREA AC UNITS. SIZE: 970(w)x370(d)x450(h)mm. AND 1no. CASH OFFICE AC UNIT. SIZE: 780(w)x290(d)x640(h)mm. COLOUR: LIGHT GREY

For PLANNING Purposes

A 13.04.11 COLUMN POSITIONS REVISED
Revision:

AC By | AA Approved

archer architects
Office 7, Gateway 1000
Arlington Business Park
Whittle Way
Stevenage
Hertfordshire
SG1 2FP

t: 01438 749400
f: 01438 749591
e: arc@archer.uk.com
www.archerarchitects.co.uk

Client:
TESCO EXPRESS

Project:
TEMPEST ROAD
WATERLOOVILLE PO7 8SE

Drawing Title:
EXISTING AND PROPOSED BUILDING PLAN

Scale:	Date:	Drawn:	Checked:
1:50@A1	30.11.10	AC	

Project No:	Drawing No:	Revision:
4128	(P)103	A