


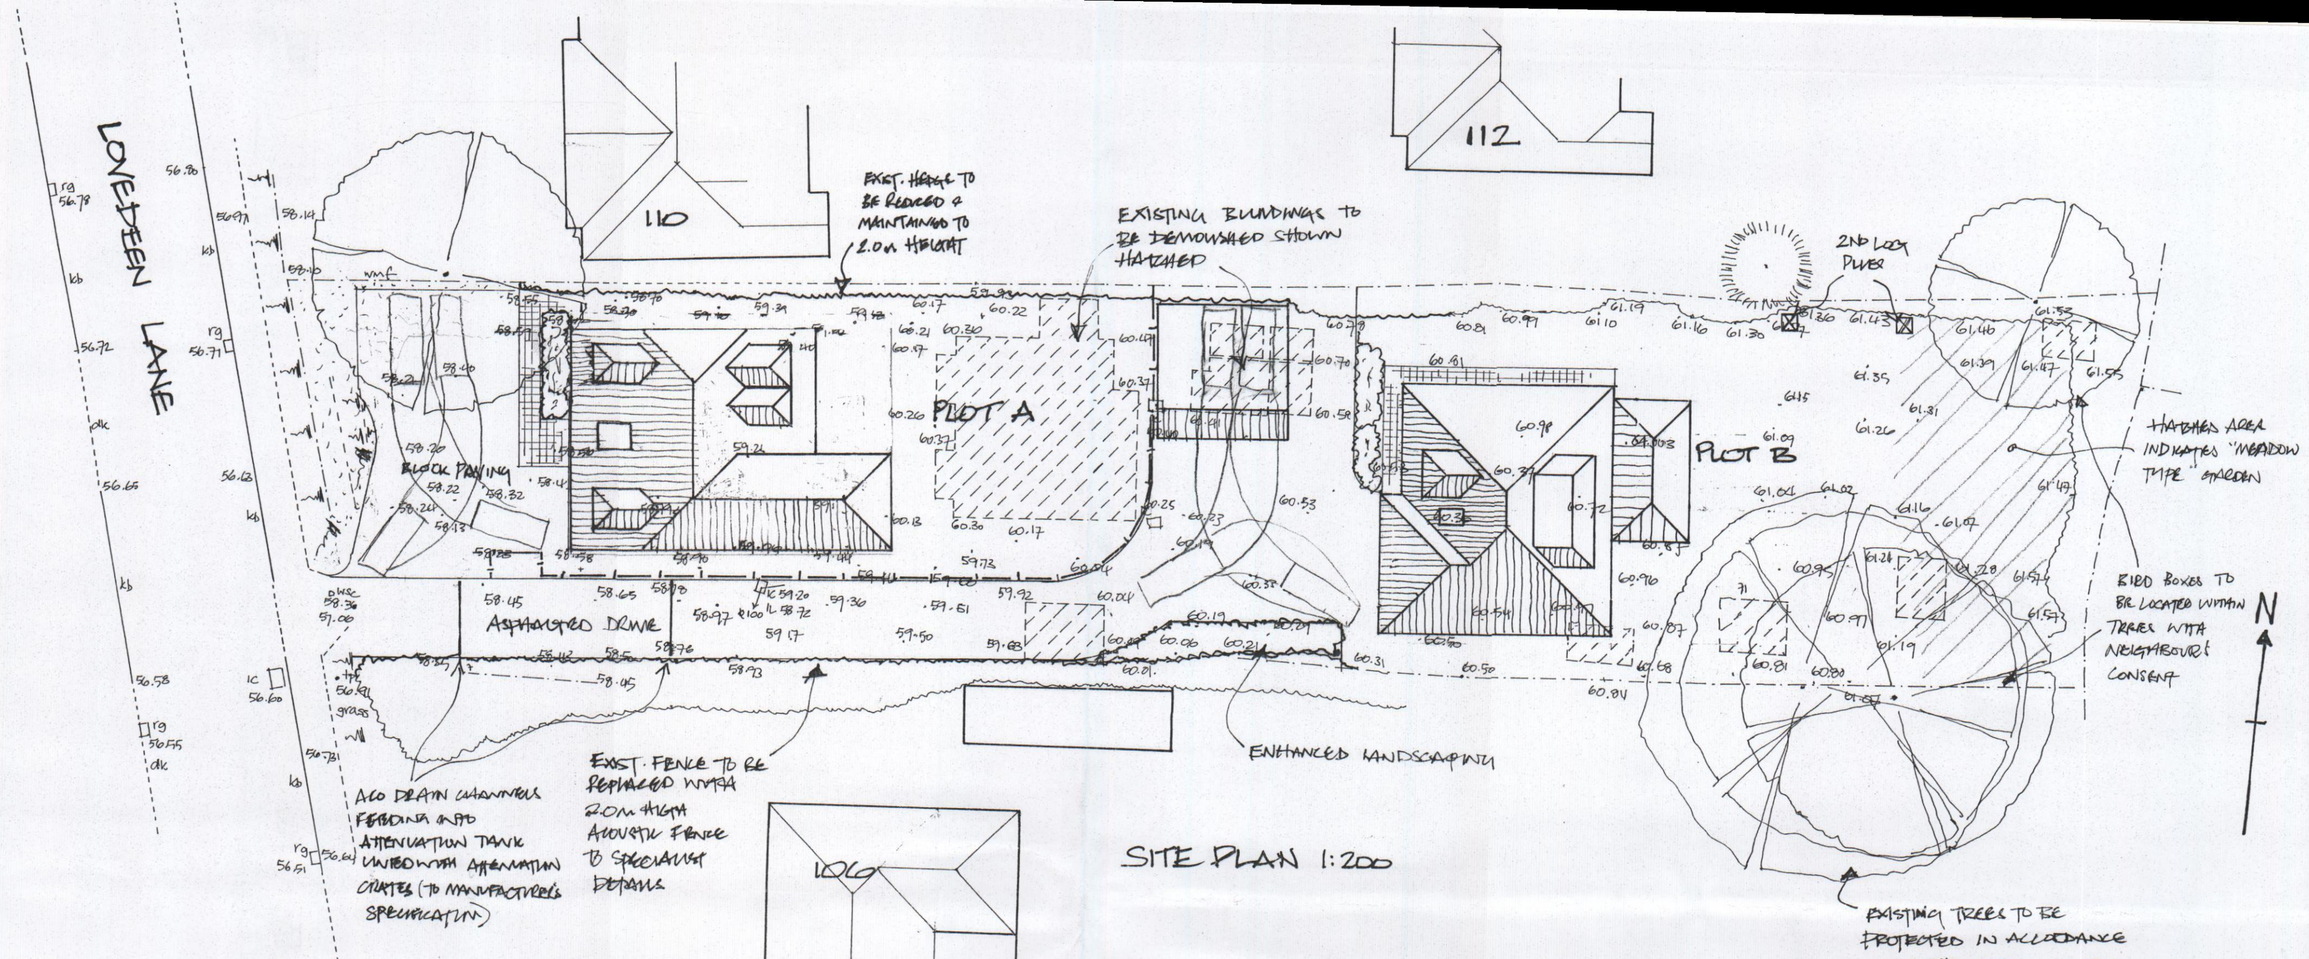


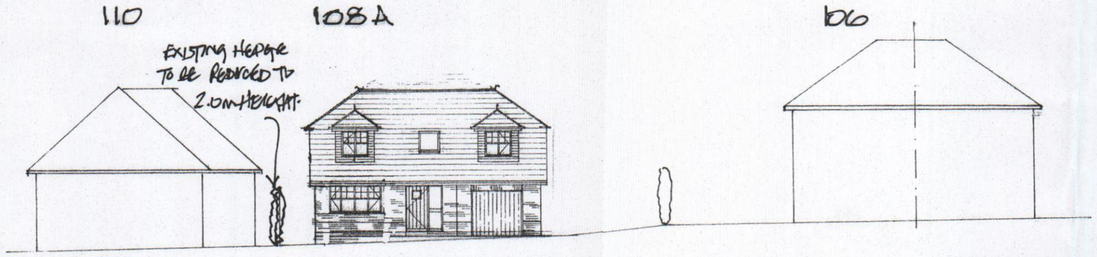

FRONT STREET SCENE

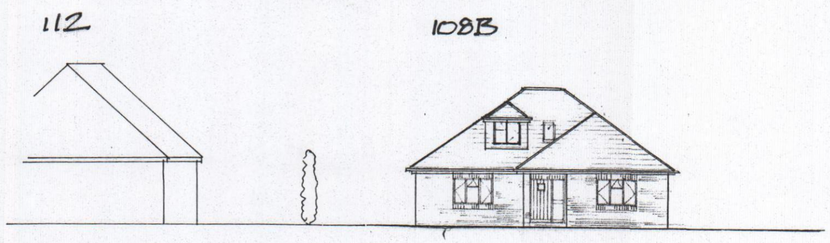

REAR STREET SCENE

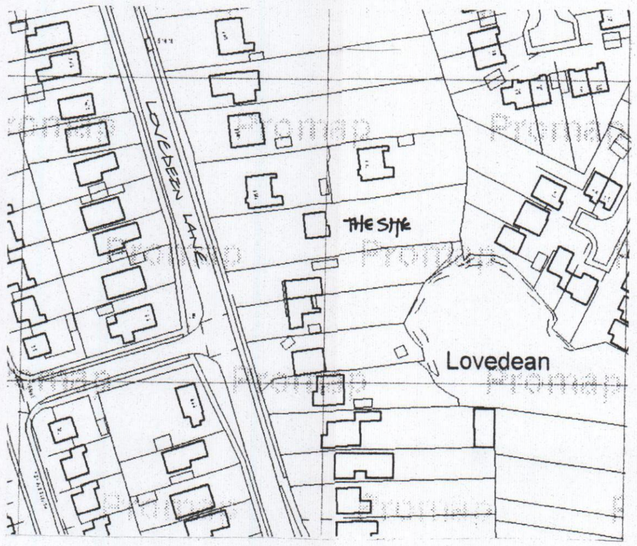

LOCATION PLAN
1:1250
OS UC No 100046326

HAVANT BOROUG COUNCIL
06 FEB 2012
RECEIVED

B JAN'12 PLOT A REDESIGNED
A JULY'11 AMENDMENTS TO PLOT A & REDESIGN OF PLOT B

DEREK TREAGUS ASSOCIATES
ARCHITECTURAL SERVICES
Flat 3, 34 Wimbledon Park Road, Southsea, Hants PO5 2PT
Tel 07956 624094

Project
DEVELOPMENT AT 108 LOVEDEAN LANE, WATERLOOVILLE, HAMPSHIRE.

Client: **Mr & Mrs S Tee**

Title: **PLANNING DRAWING SITE PLAN**

Date	Drawn	Scale
Feb 2011	DT	1:200,1:1250

Drg. No. **11.885.01** Rev. **B**