

East Elevation with Street Scene Scale 1:100

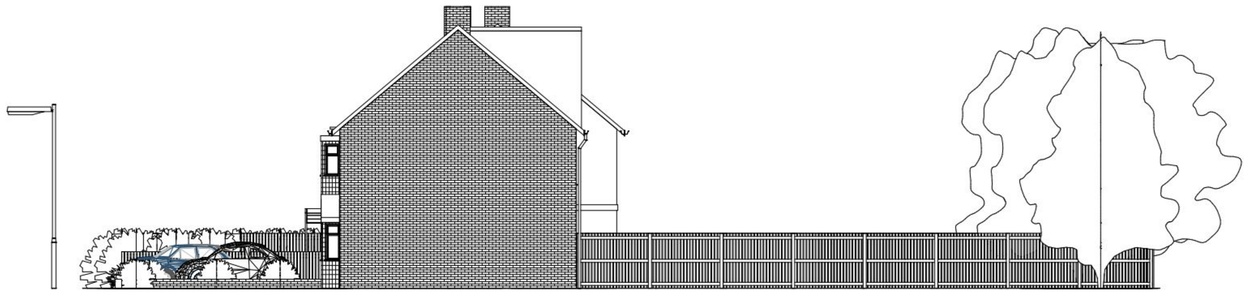

North Elevation Scale 1:100

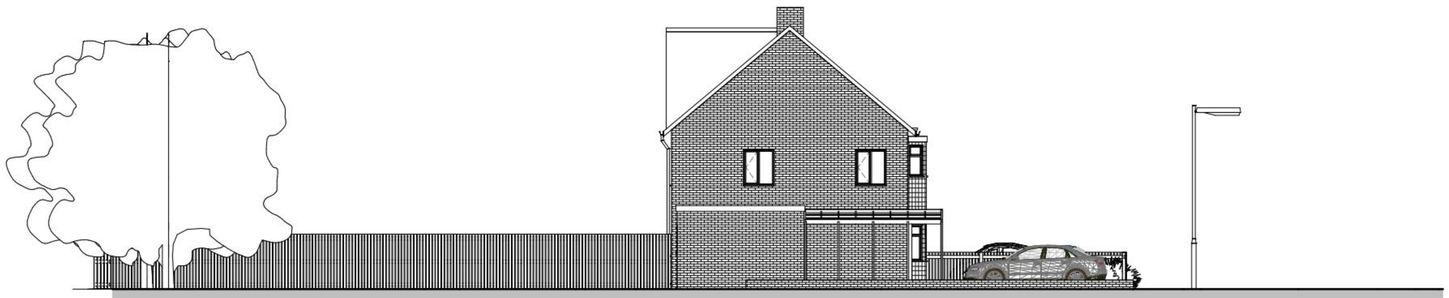

South Elevation Scale 1:100

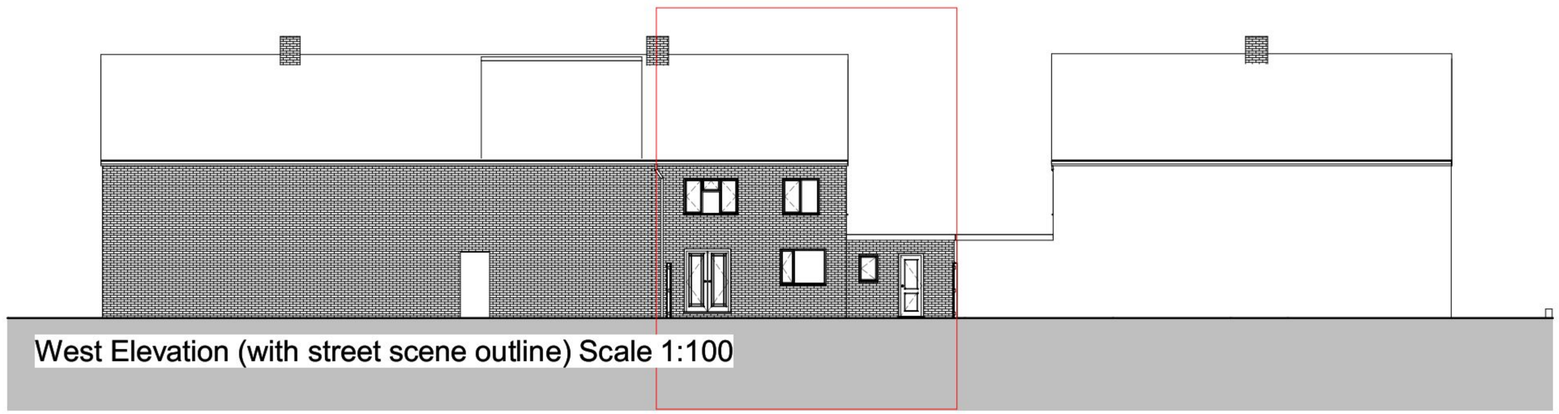

West Elevation (with street scene outline) Scale 1:100

PERMIT

IJ Murray Associates

www.ijma.co.uk

IJ Murray Associates
173 Havant Road
Hayling Island
Hampshire
PO11 0LF
Phone 02392469004
Mob 07779 246915
e-mail ian@ijma.co.uk

These drawings are for planning and building regulation purposes only and are not for construction. All dimensions should be checked on site before work commences

These Drawings are the property of IJ Murray Associates (part of Clanfield Media Ltd) and should not be reproduced or used in any way without the permission of a Director of Clanfield Media Ltd

No.	Description	Date

Mr D Clark

23 Blackthorn Rd

Existing Elevations

Project number	Project Number
Date	Issue Date
Drawn by	Author
Checked by	Checker

A103

Scale	1 : 100

25/08/2011 13:28:27