


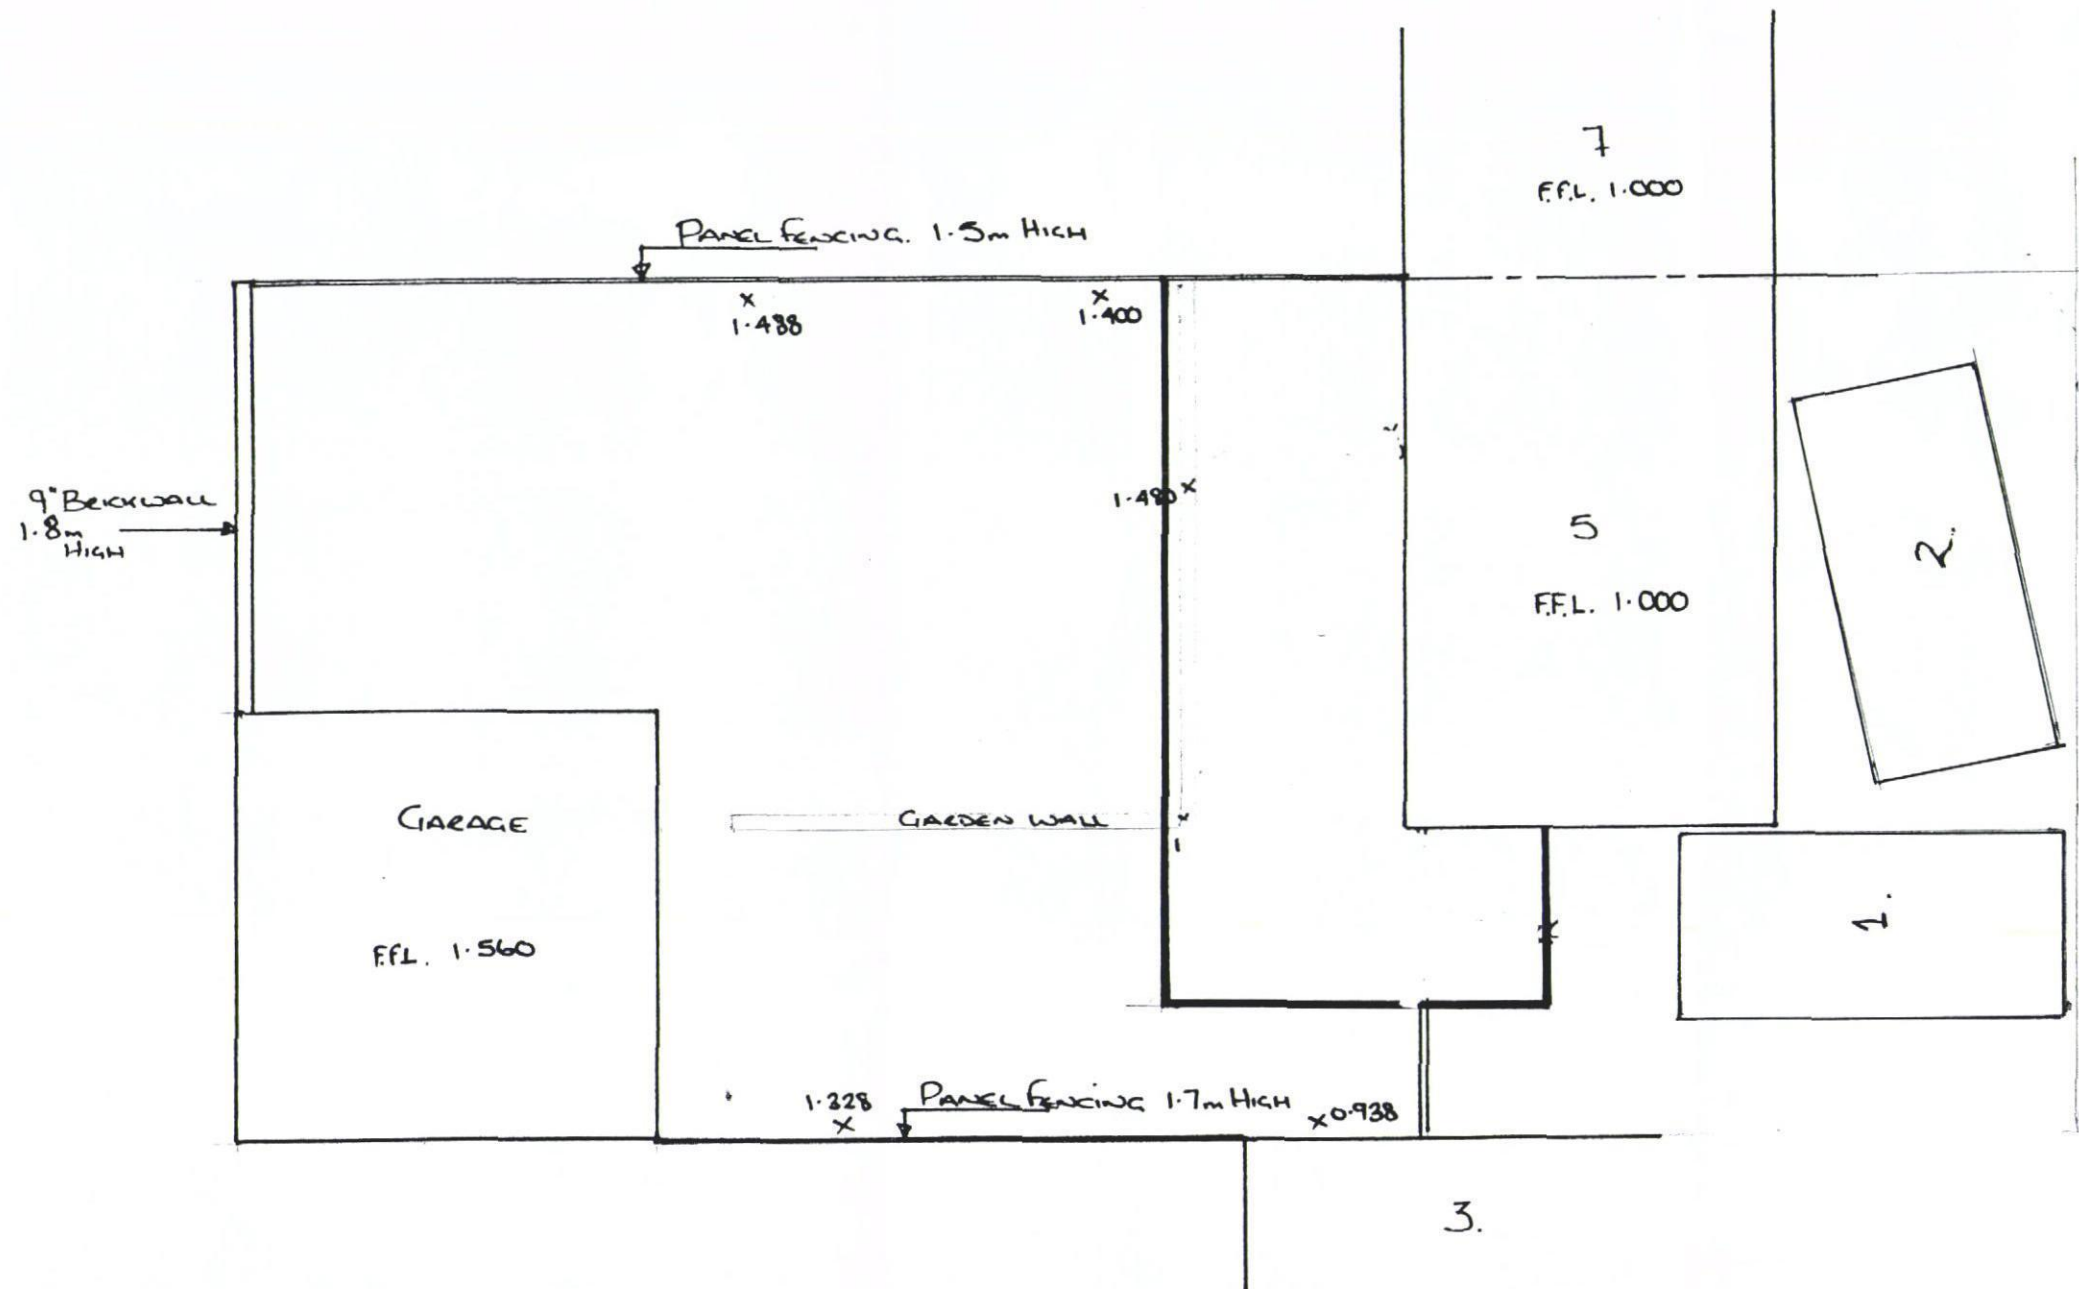

5 VIAN ROAD, WATERLOOVILLE, HAVTS

PLOT LAYOUT WITH 2 PARKING BAYS SHOWN

DRAWING No. EX01

REV. A.

SCALE 1:100

A3.