

0 1 2 3 4 5

PHYSICAL SCALE IN METERS


NOTES:

Do not Scale from this Drawing except for planning purposes.
Drawing prepared for planning only.

This drawing is the copyright of MF Designs Ltd.

PERMIT

ADDITIONAL

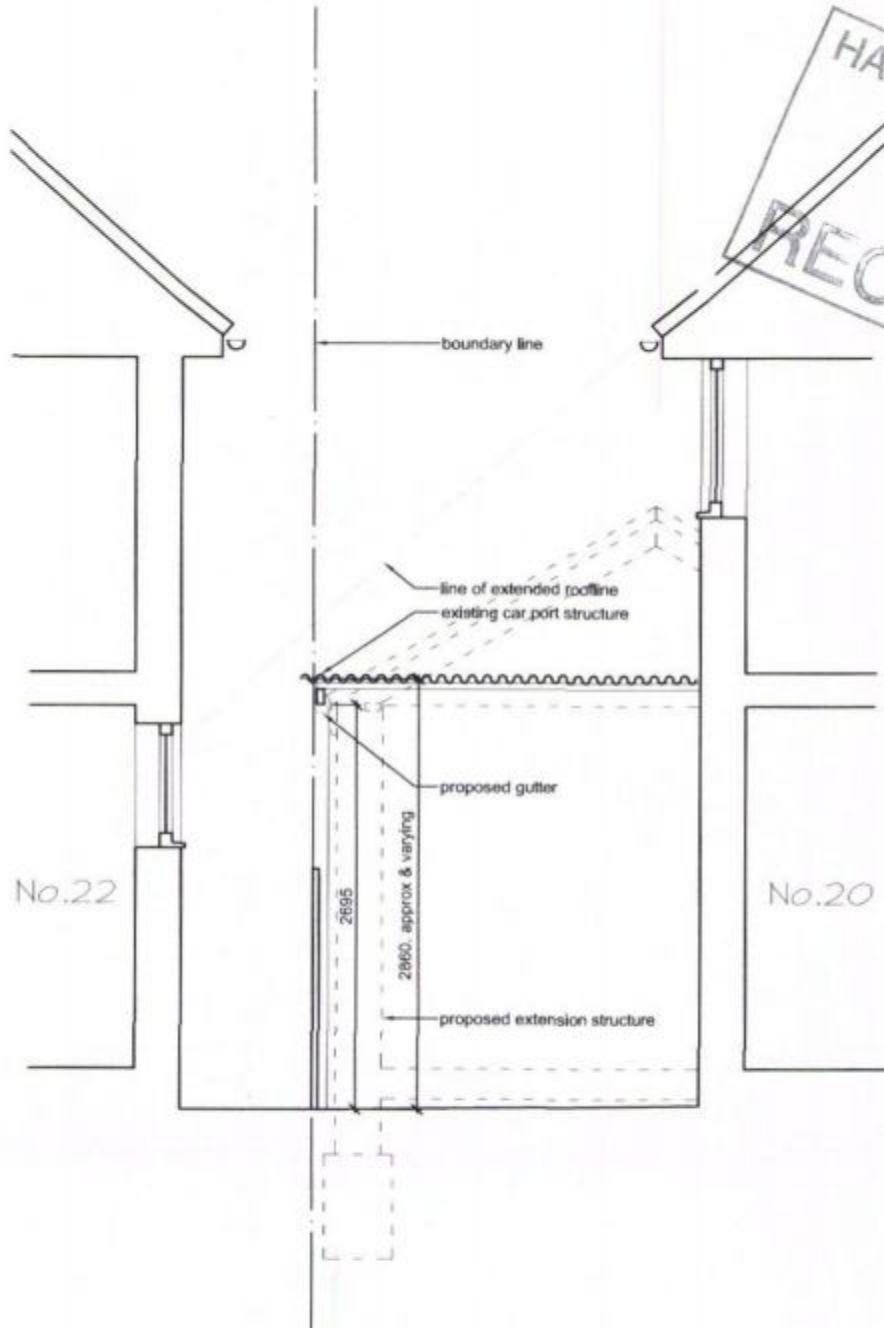

EXTENSIONS AND ALTERATIONS
20 WICKOR WAY, EMSWORTH, HAMPSHIRE. PO10 7RE

Section thro' showing existing and proposed structures to boundary

mf designs ltd

Chartered Architects

12 Wensley Gardens • Emsworth • Hampshire • PO10 7RA

Director: Martin Farrer RIBA • Co Registration No.4507379

Date: March 2011

Scale: 1:50

01243 377786

admin@mfdesigns.org.uk

Job No: 3014

Drg No: 08

