




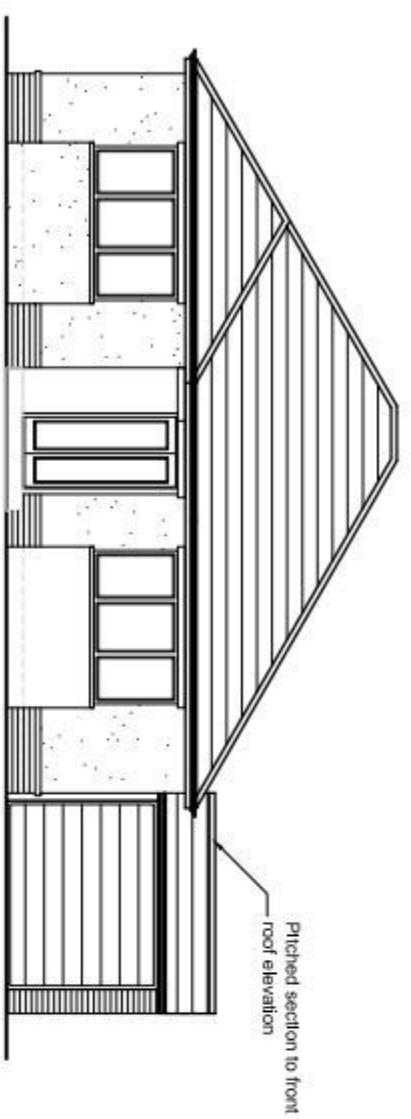


Existing North Elevation 1:100

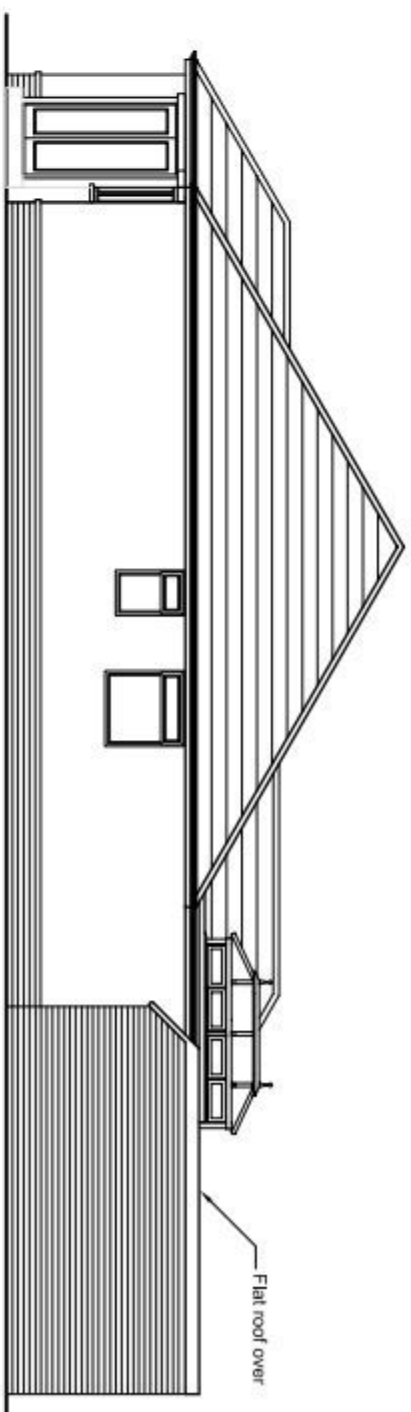


Existing West Elevation 1:100

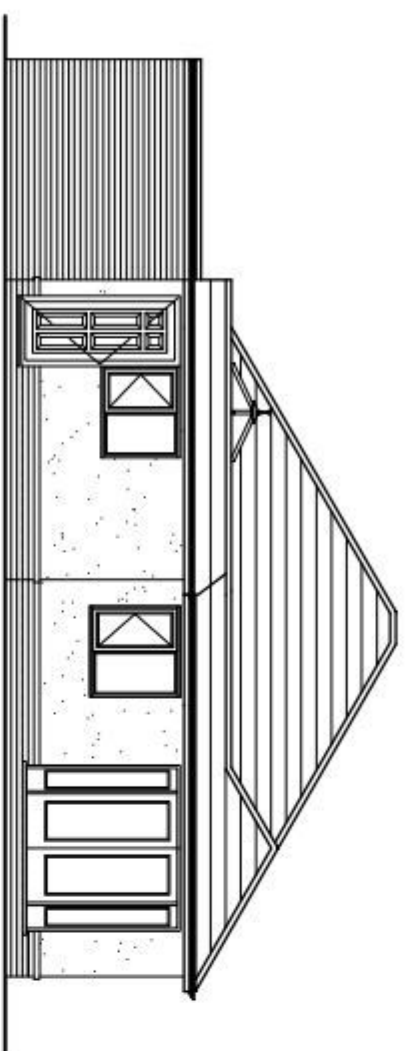


Existing South Elevation 1:100

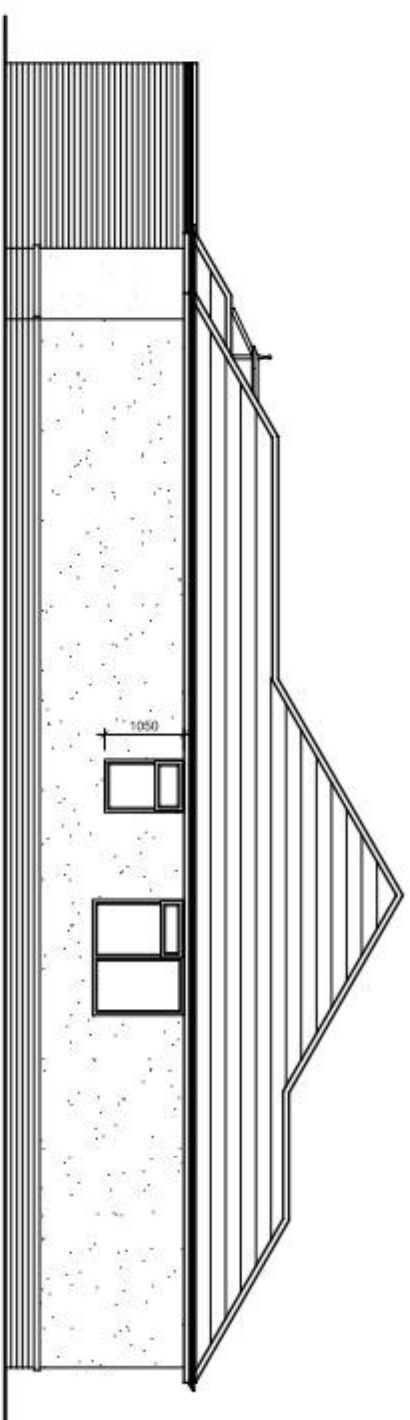


Existing East Elevation 1:100

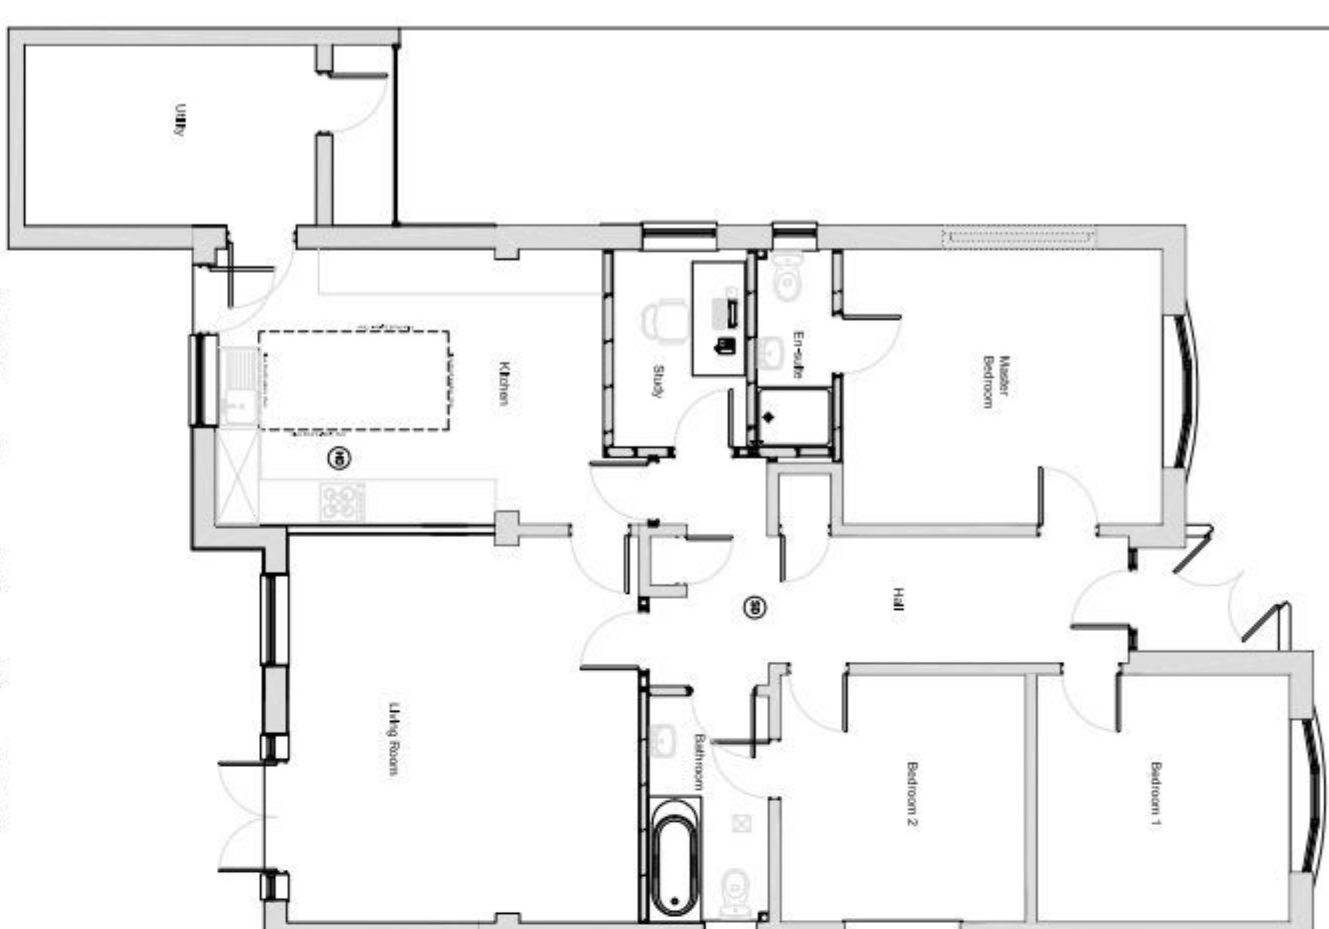


Existing Ground Floor Plan 1:100

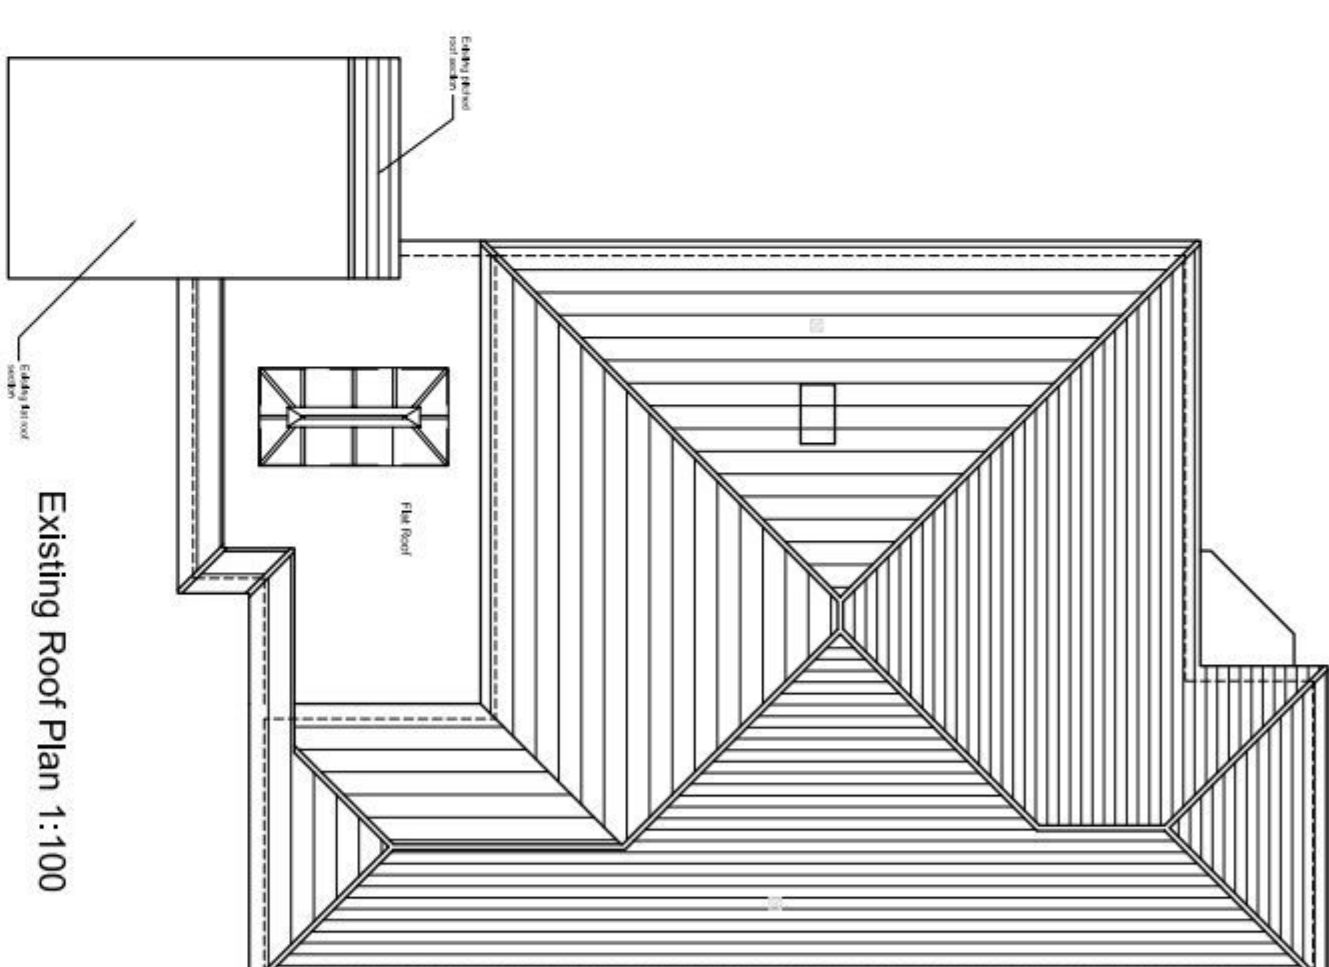


Existing Roof Plan 1:100

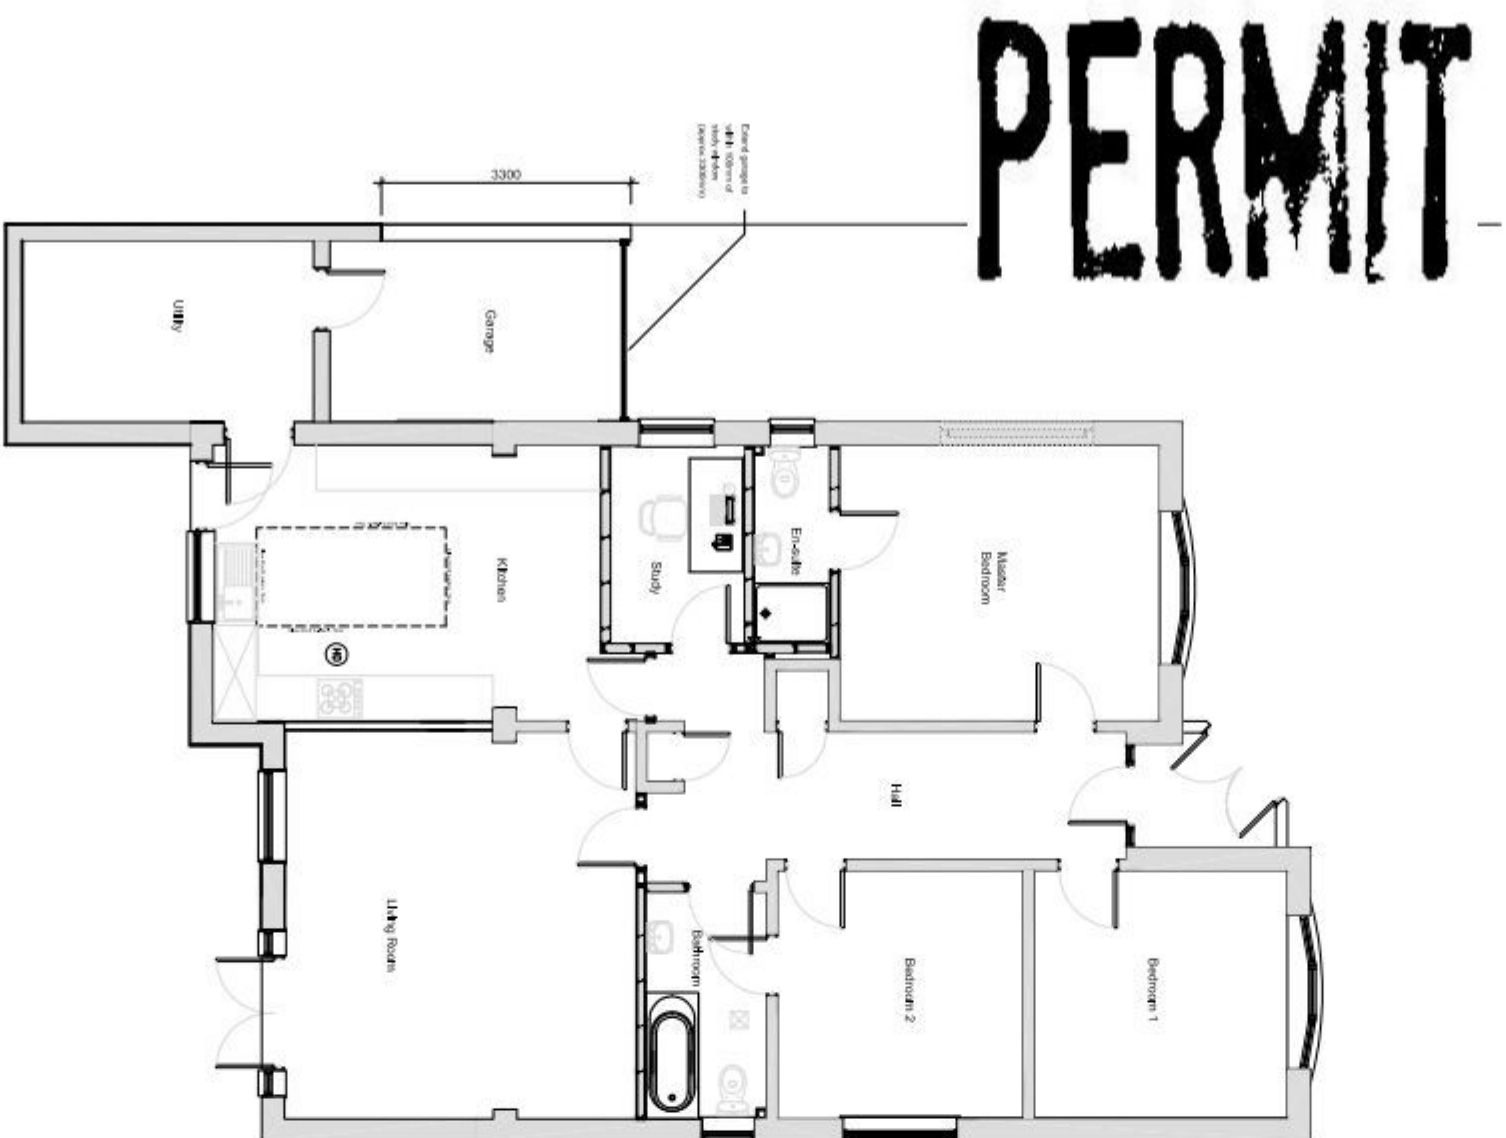


Proposed Ground Floor Plan 1:100

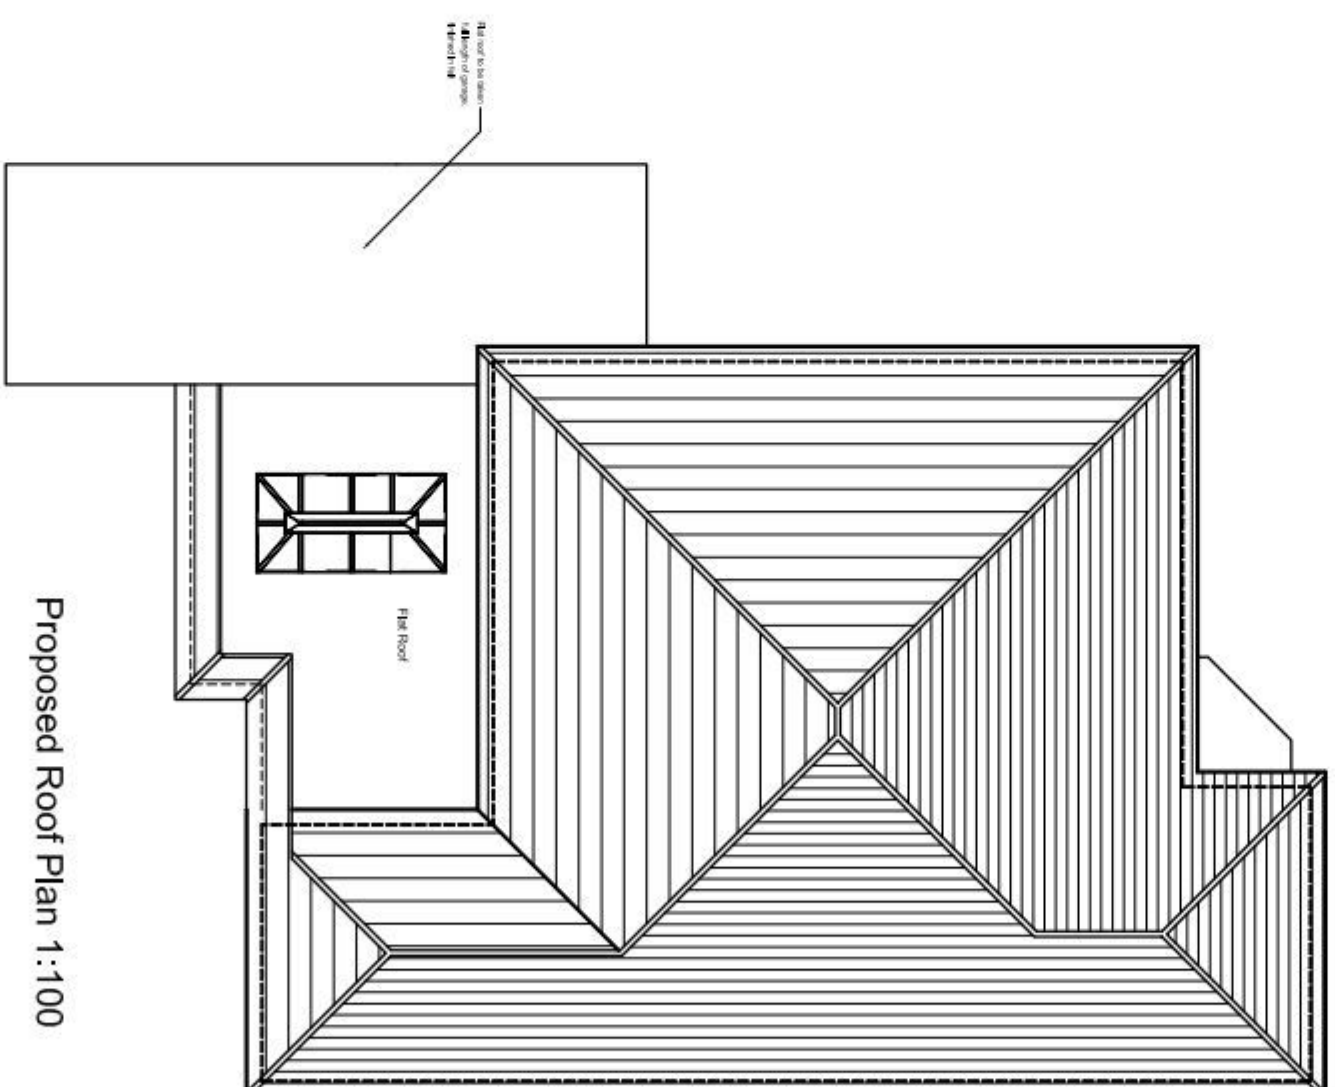


Proposed Roof Plan 1:100

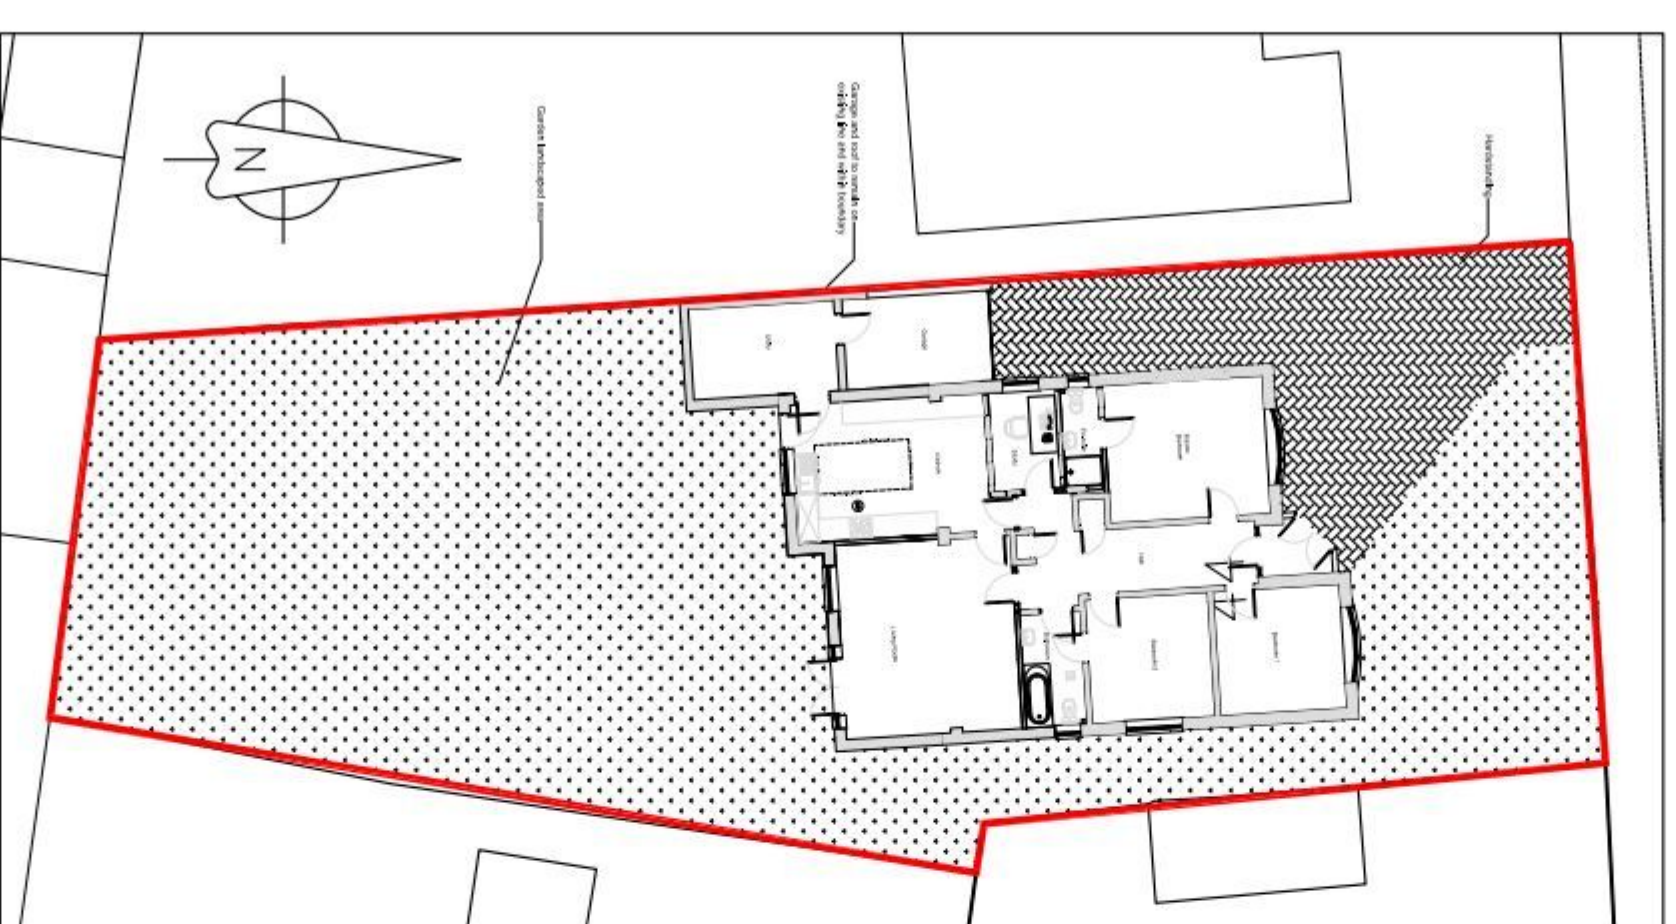


Proposed Block Plan 1:200

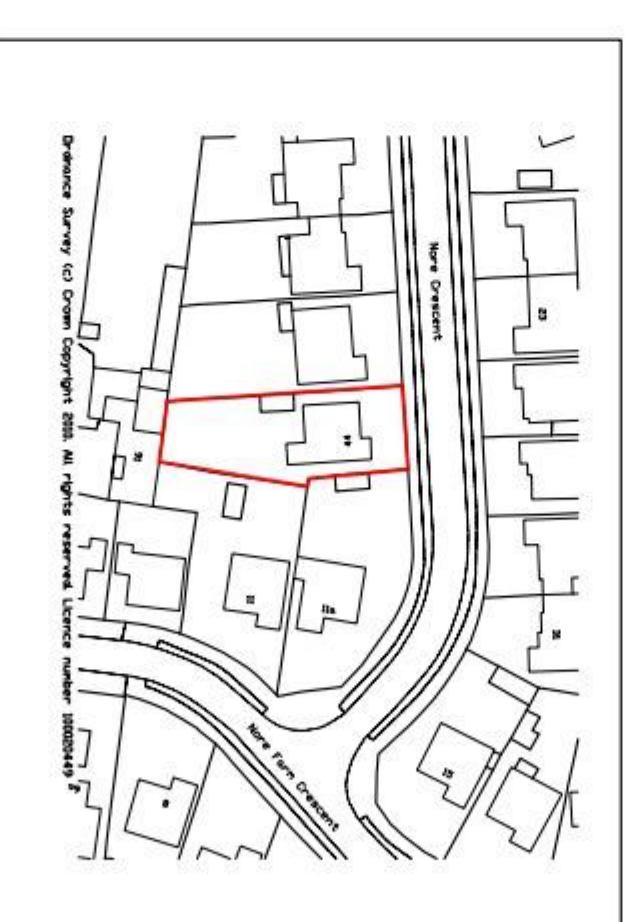


Location Plan 1:1250

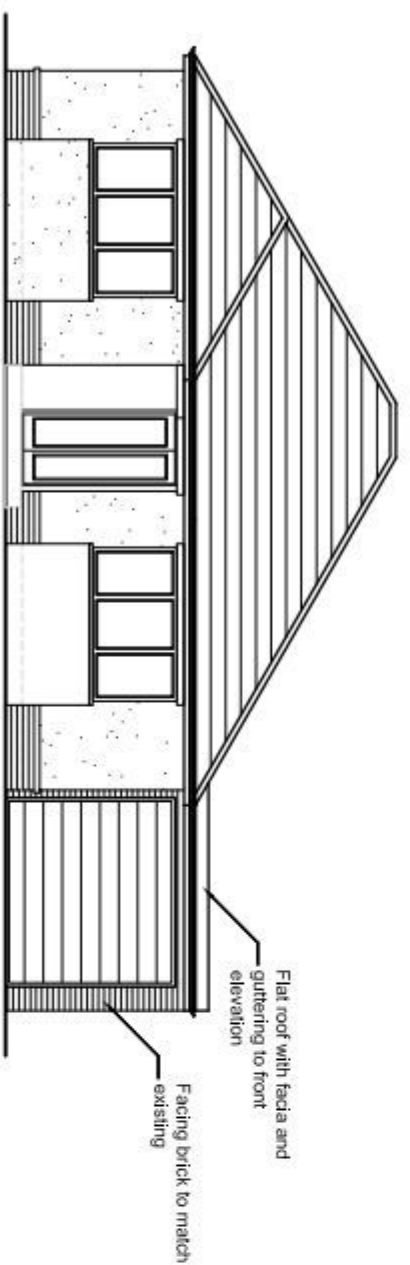


Proposed North Elevation 1:100

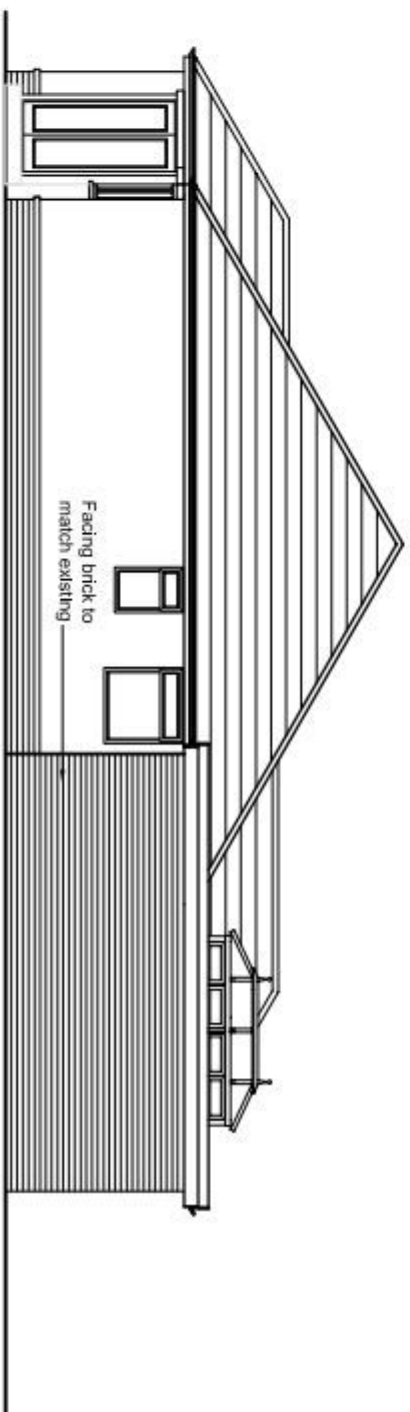

Proposed West Elevation 1:100

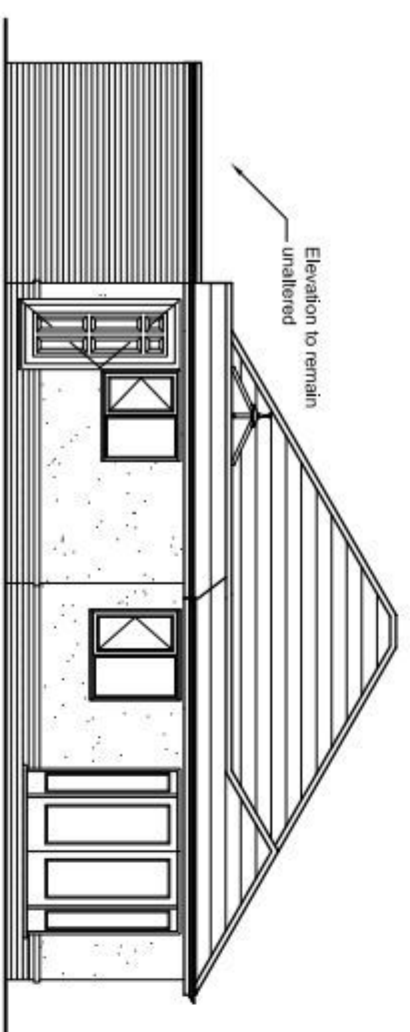

Proposed South Elevation 1:100

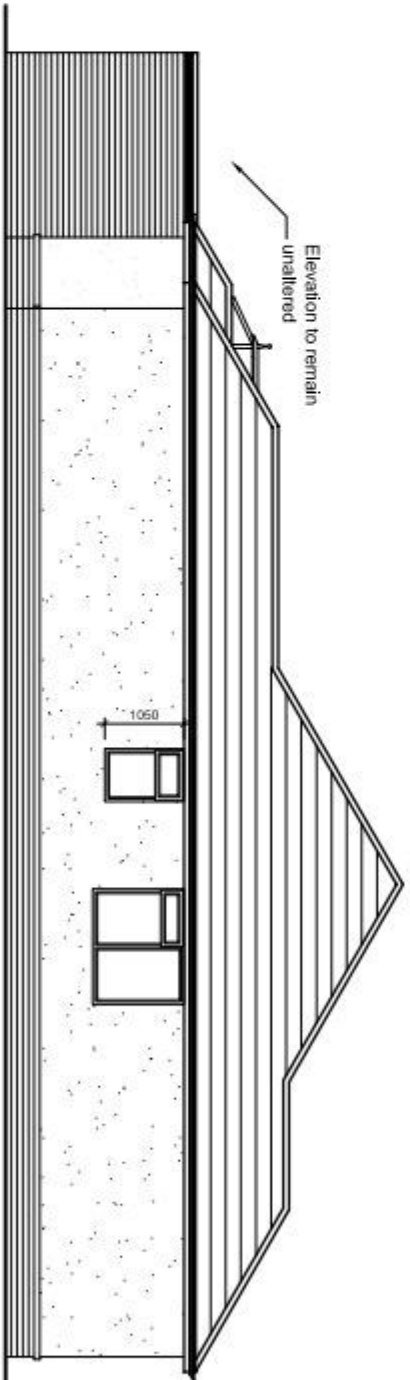

Proposed East Elevation 1:100

[illegible]