PERMIT

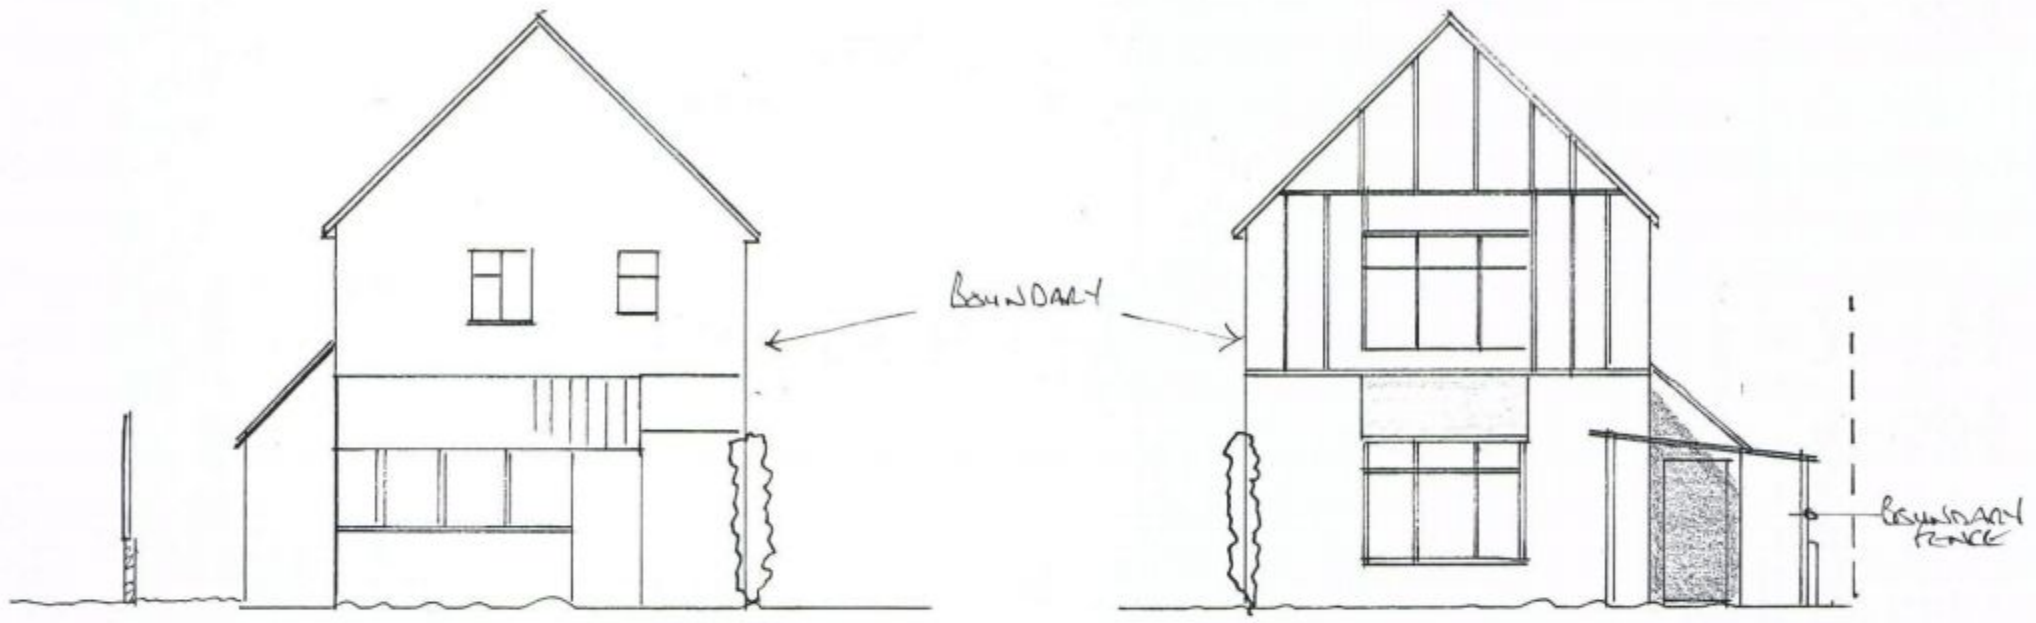

EXISTING REAR

EXISTING FRONT.

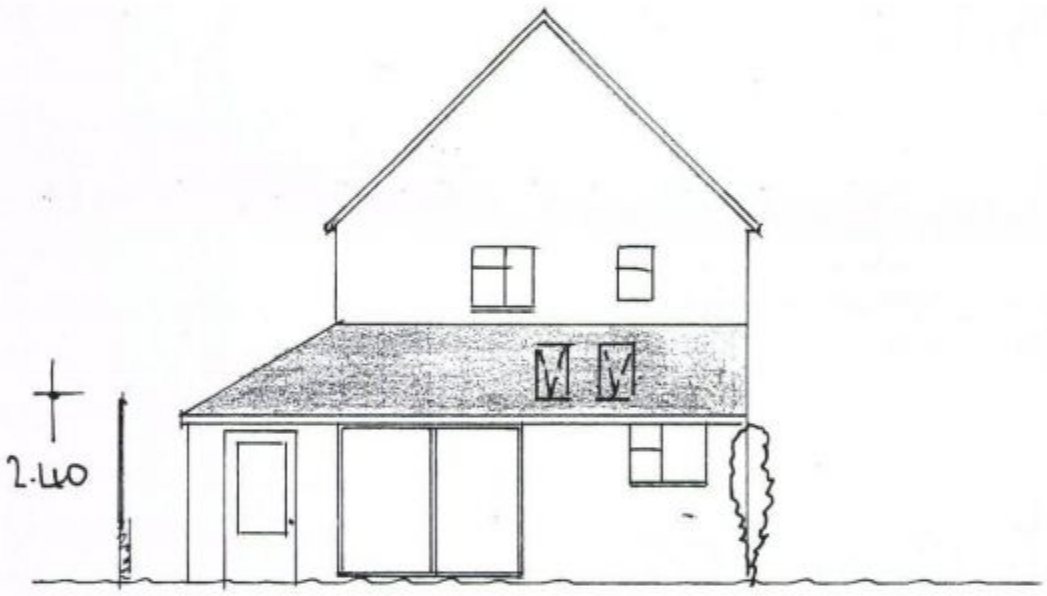



PROPOSED REAR

PROPOSED FRONT
(CHANGE MINIMAL)

HAVANT BOROUGH COUNCIL
04 JUL 2011
RECEIVED

D.1.

PENNY COOPER
12. THE CLEEVES
PULBOROUGH
RH20 2EU

EXISTING & PROPOSED FRONT & REAR ELEV.

SCALE 1:100