

PLAN 5

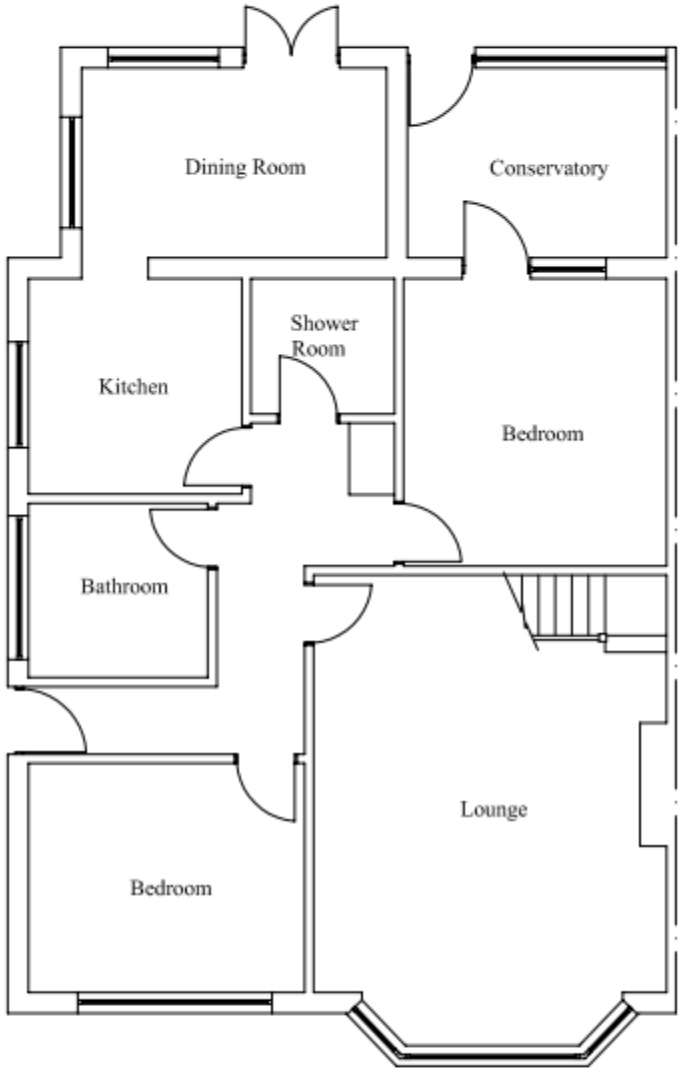

Existing Ground Floor

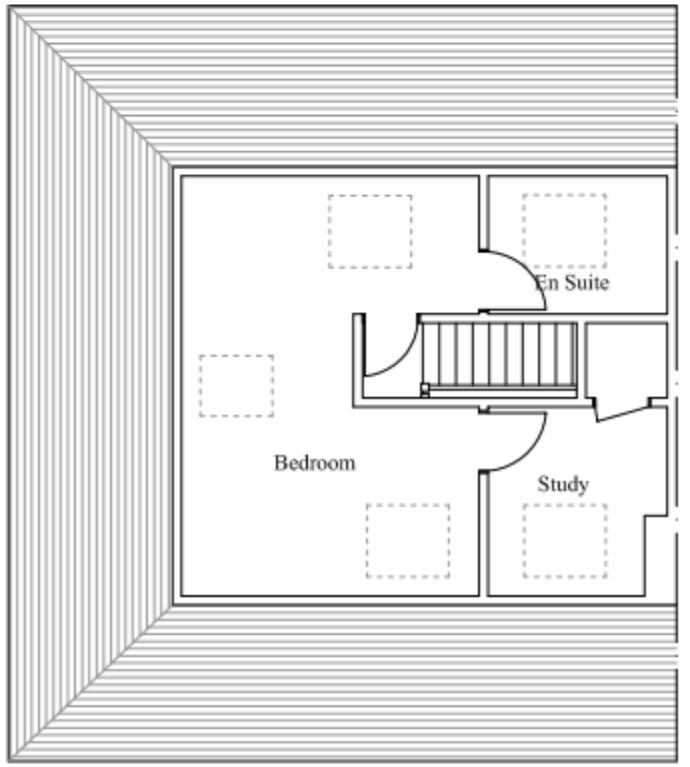

Existing First Floor

PERMIT

0 10 METRES

SCALE BAR

Technical Drawings Ltd Willowdene, Fletchers Lane Sidlesham, West Sussex, PO20 7QG Phone: 01243 649123 Mobile: 07754414693	Mr & Mrs Plumb 14 Westbourne Avenue Emsworth PO10 7QU	Existing Floor Layouts Project Number: 14WES-11 — Drawing No: 03 Date: 1st August 2011 Drawn By: Technical Drawings Ltd Checked By: JEG — Scale: 1:100