

PERMIT

NORTH

SITE LOCATION

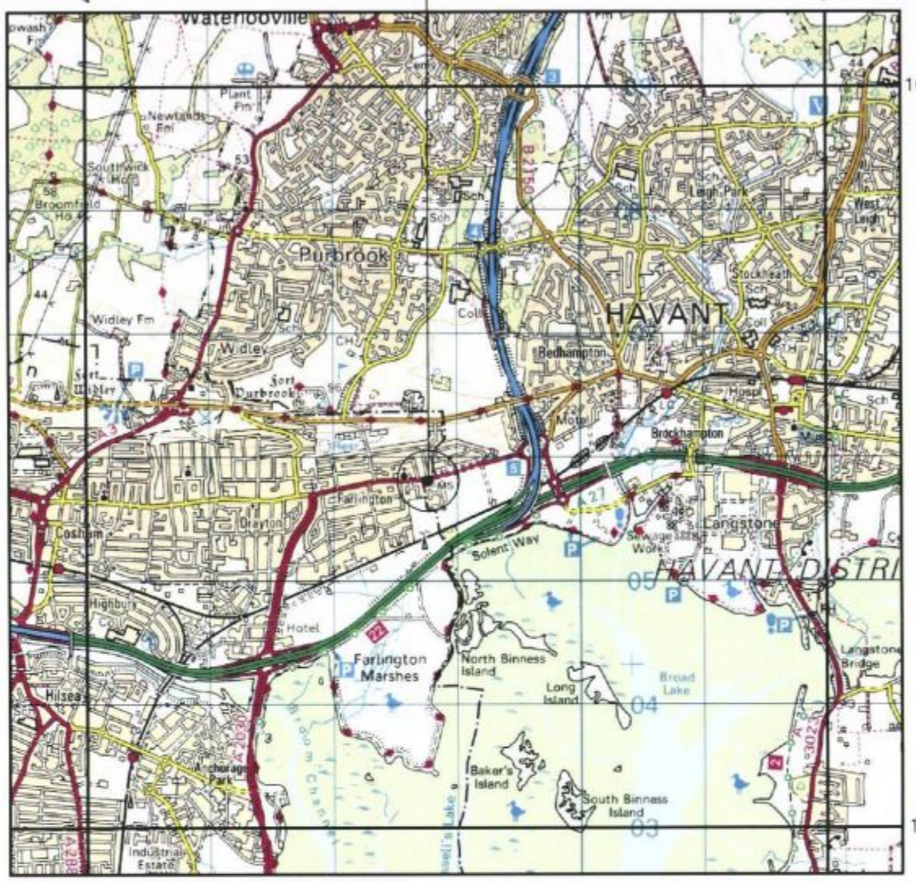

SITE GRID REFERENCE 468775E 105813N
SCALE 1:50000

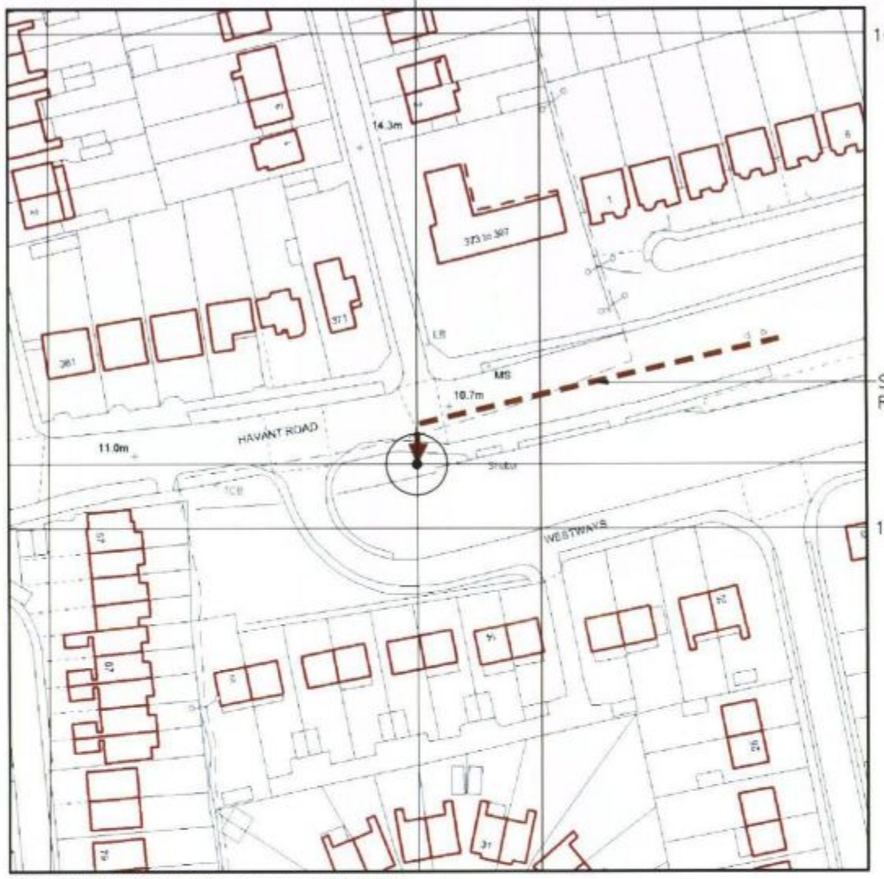

SITE GRID REFERENCE 468775E 105813N
SCALE 1:1250



SITE PHOTOGRAPH

NOTES:
1. SITE DIRECTIONS: TRAVELLING ON THE M27 TOWARDS PORTSMOUTH, EXIT JUNCTION 5 SIGNPOSTED FARLINGTON. TURN LEFT AT THE ROUNDABOUT ONTO THE EASTERN ROAD (A2030). CONTINUE UP THIS ROAD AND YOU WILL SEE SAINSBURYS ON THE RIGHT. TURN RIGHT ONTO FITZHERBERT ROAD. FOLLOW THE ROAD ROUND AND EVENTUALLY YOU WILL COME TO THE JUNCTION WITH THE SUNSHINE INN PUB. TURN LEFT ONTO HAVANT ROAD, CONTINUE AND THE SITE LOCATION IS ON YOUR RIGHT JUST AFTER THE TURNING TO WESTWAYS.

2. SURROUNDING AREA IS RESIDENTIAL.

3. DISTANCE TO PUBLIC HIGHWAY IS 4.0m APPROX.

REPRODUCED FROM ORDNANCE SURVEY WITH THE PERMISSION OF THE CONTROLLER OF HER MAJESTY'S STATIONERY OFFICE.
© CROWN COPYRIGHT. LICENCE NO. AL100034583

REV.	DATE	REMARKS	BY	CHK.

CORNERSTONE PROJECT

TE connectivity
Tyco Electronics UK Infrastructure Ltd.
Heriot House
Heriot Road
Chertsey, Surrey
KT16 9DT
Telephone 01932 575 900 Fax 01932 575 901

CELL NAME	OPTION	DRAWN	CHECKED	APPROVED	DATE	SCALE
HAVANT ROAD STREETWORKS	E	DI	AKSESS	SY	05.04.11	AS SHOWN

SITE ADDRESS	CORNERSTONE ID	HOST ID	SHARER ID
HAVANT ROAD FARLINGTON HAMPSHIRE PO6 1BZ	CS – 16902	VF – 46546	02 – 033822
	CONSULTANT REF No. 1278/379		

DRAWING TITLE	PURPOSE OF ISSUE	DRAWING No.	REVISION
SITE LOCATION MAPS	PLANNING	100	–

1:1