
2A BEVAN ROAD, LOVEDEAN, WATERLOOVILLE.

PERMIT

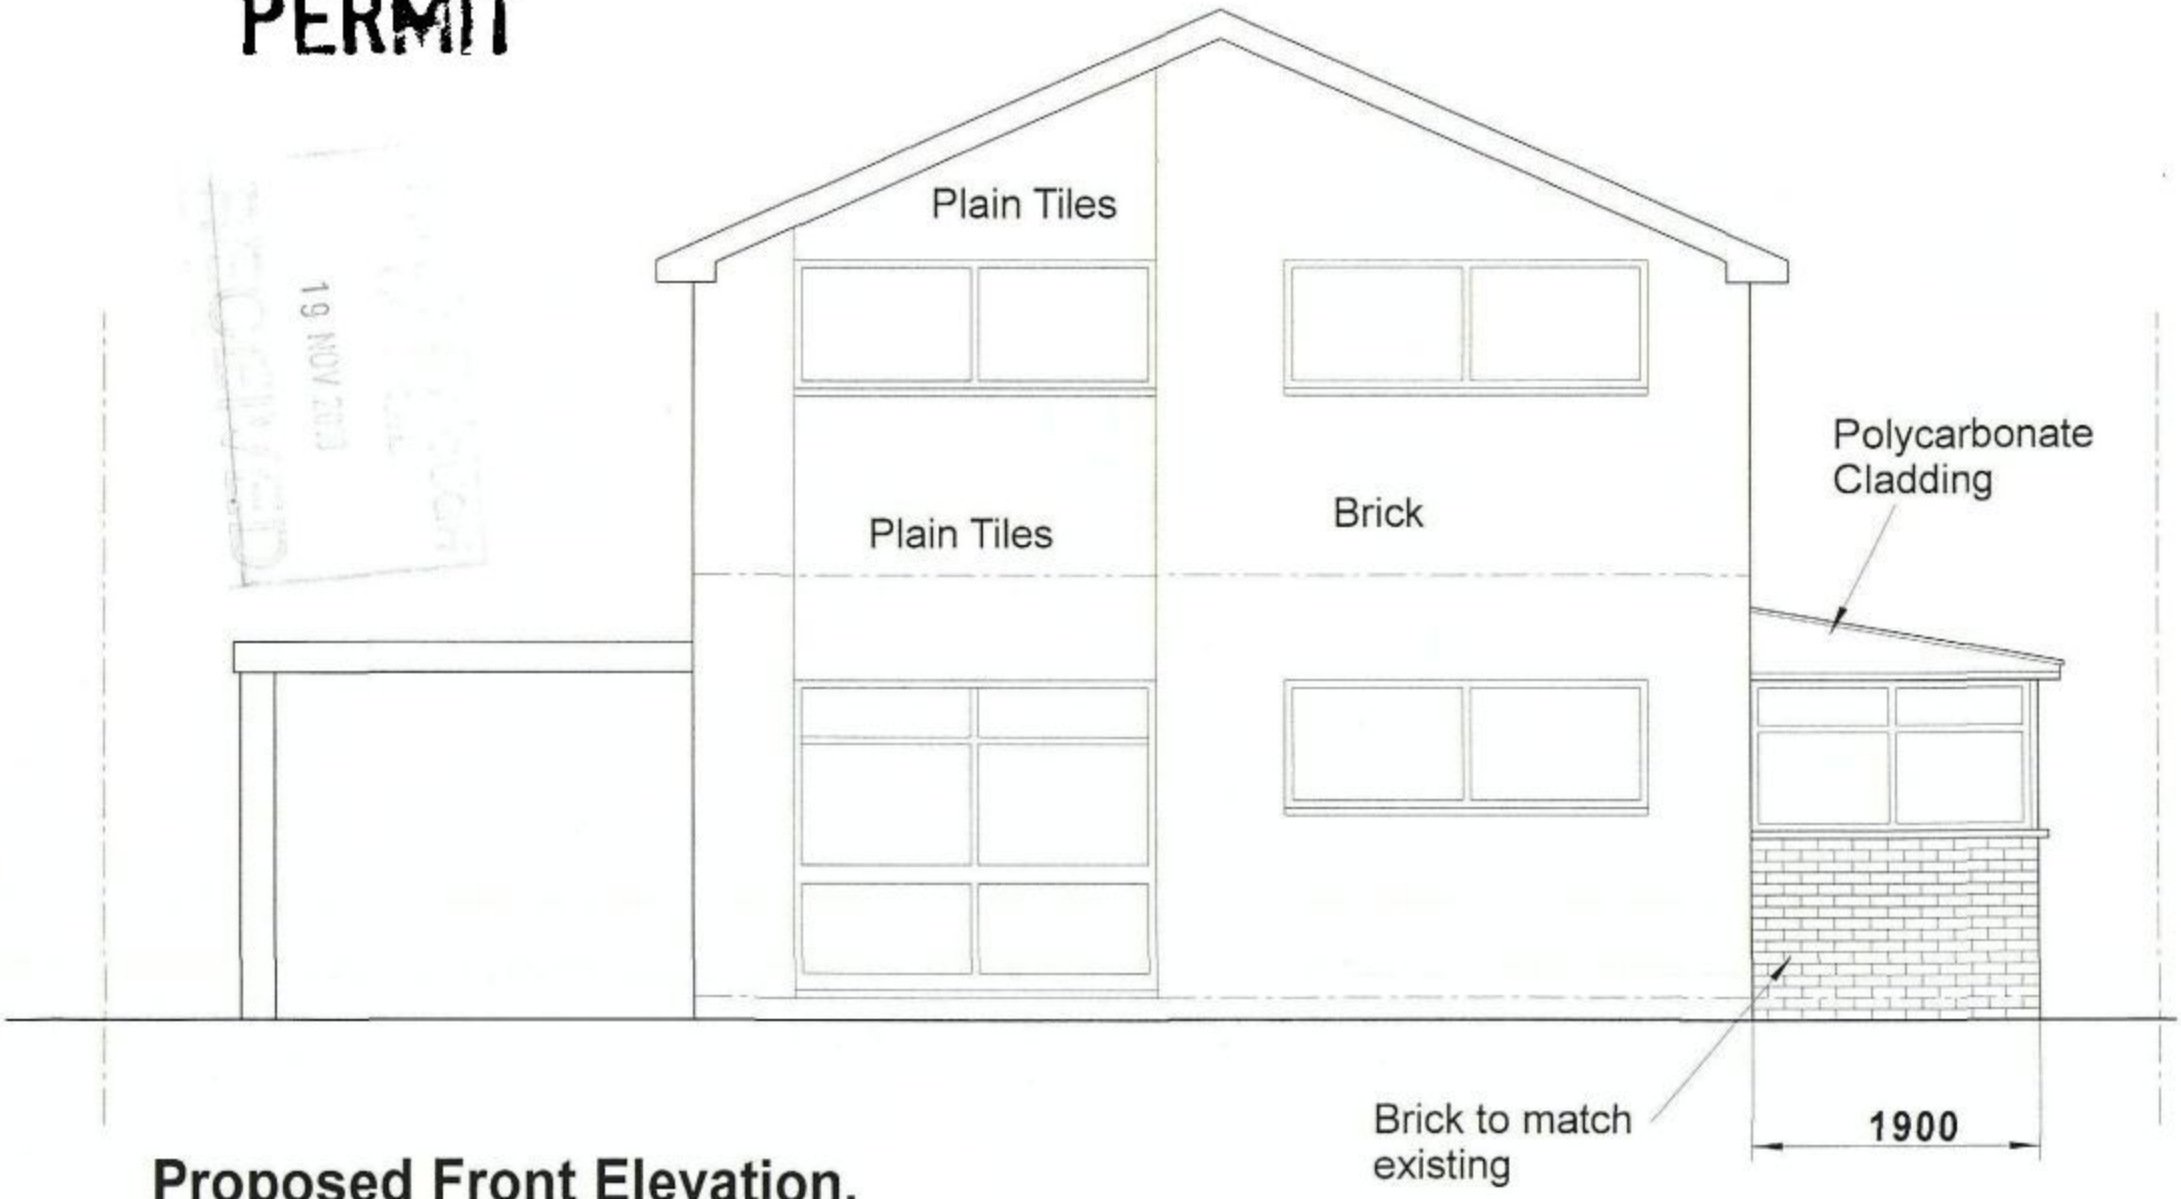

Proposed Front Elevation.

Scale 1 : 50

Drawing 2000.02