

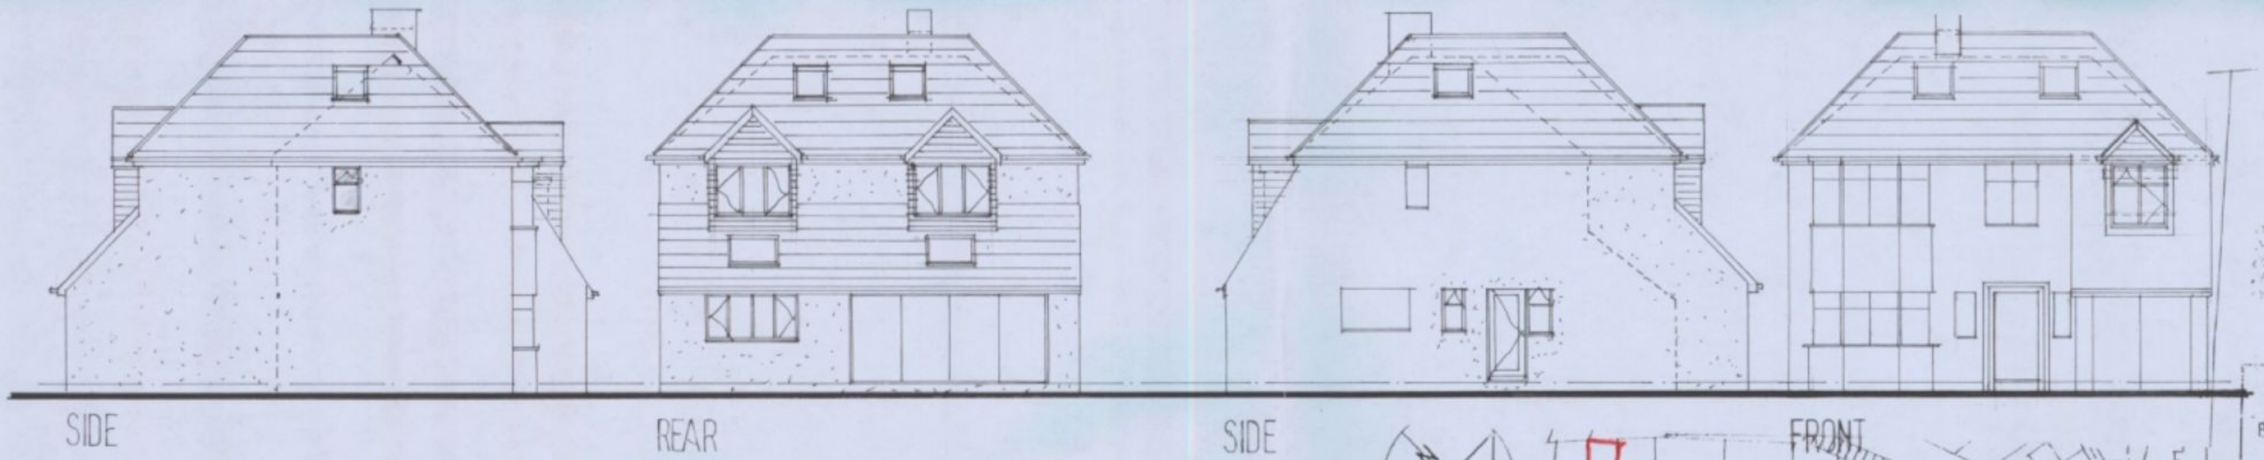


PERMIT

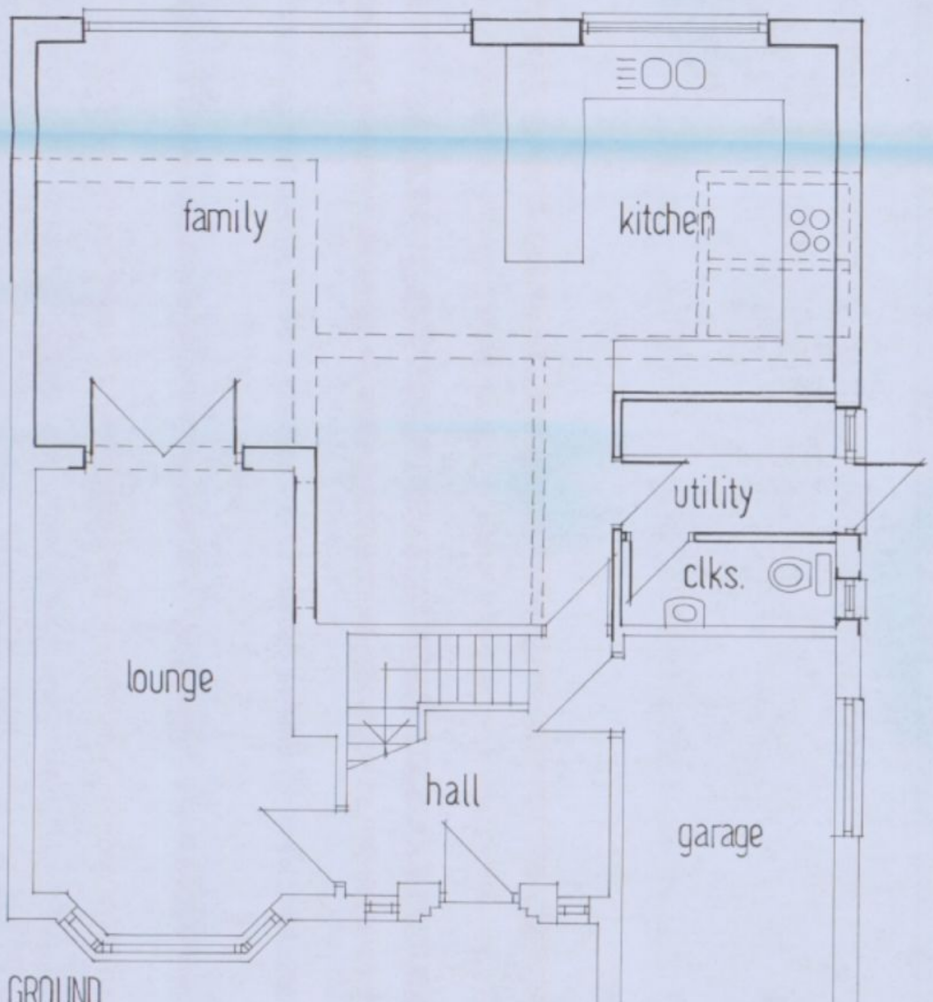

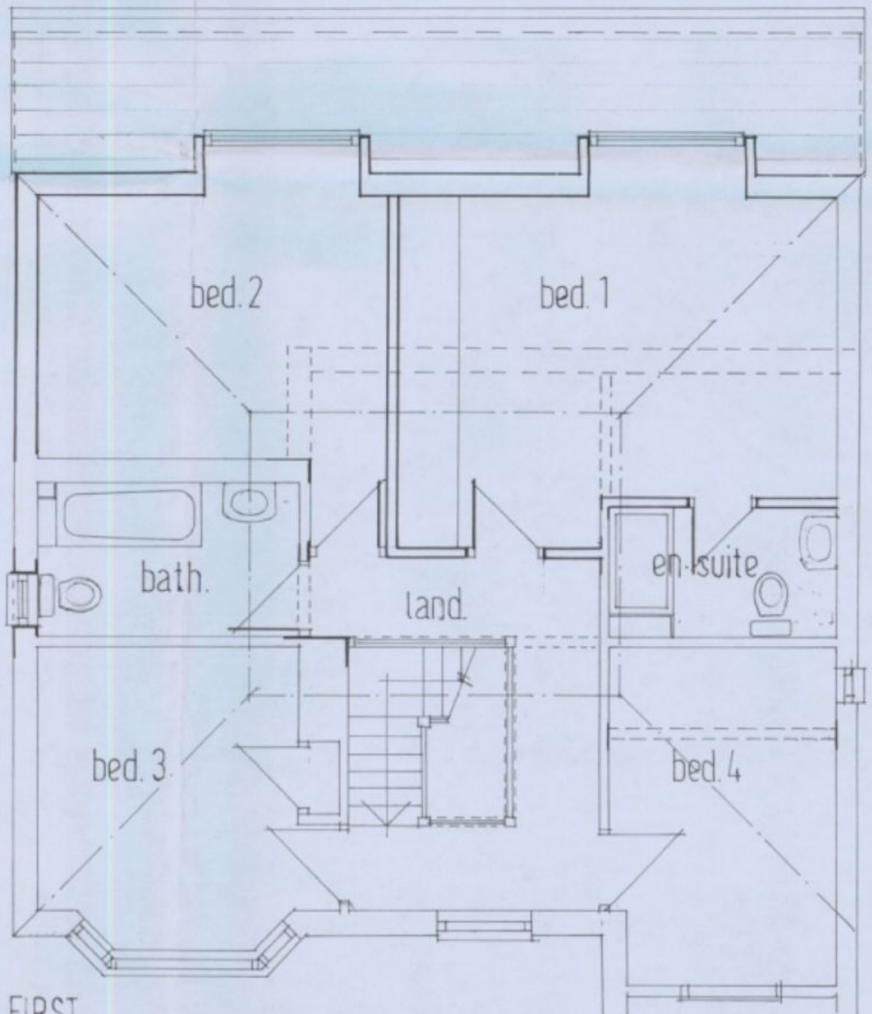

A SEPT'10 SCHEME REVISED

DEREK TREAGUS ASSOCIATES
ARCHITECTURAL SERVICES
Flat 3, 54 Wimbledon Park Road, Southsea, Hants PO5 2PT
Tel 07956 624094

Project
REAR EXTENSION & NEW ROOF TO 85 HULBERT ROAD, BEDHAMPTON, HAMPSHIRE.

Client
Mr & Mrs B Macgill

Title
PLANNING DRAWING

Date	Drawn	Scale
Nov 2009	DT	1:50,1:100,1:1250

Dwg. No. **09.768.01** Rev. A

HAVANT BOROUGH COUNCIL
18 OCT 2010
RECEIVED