PERMIT

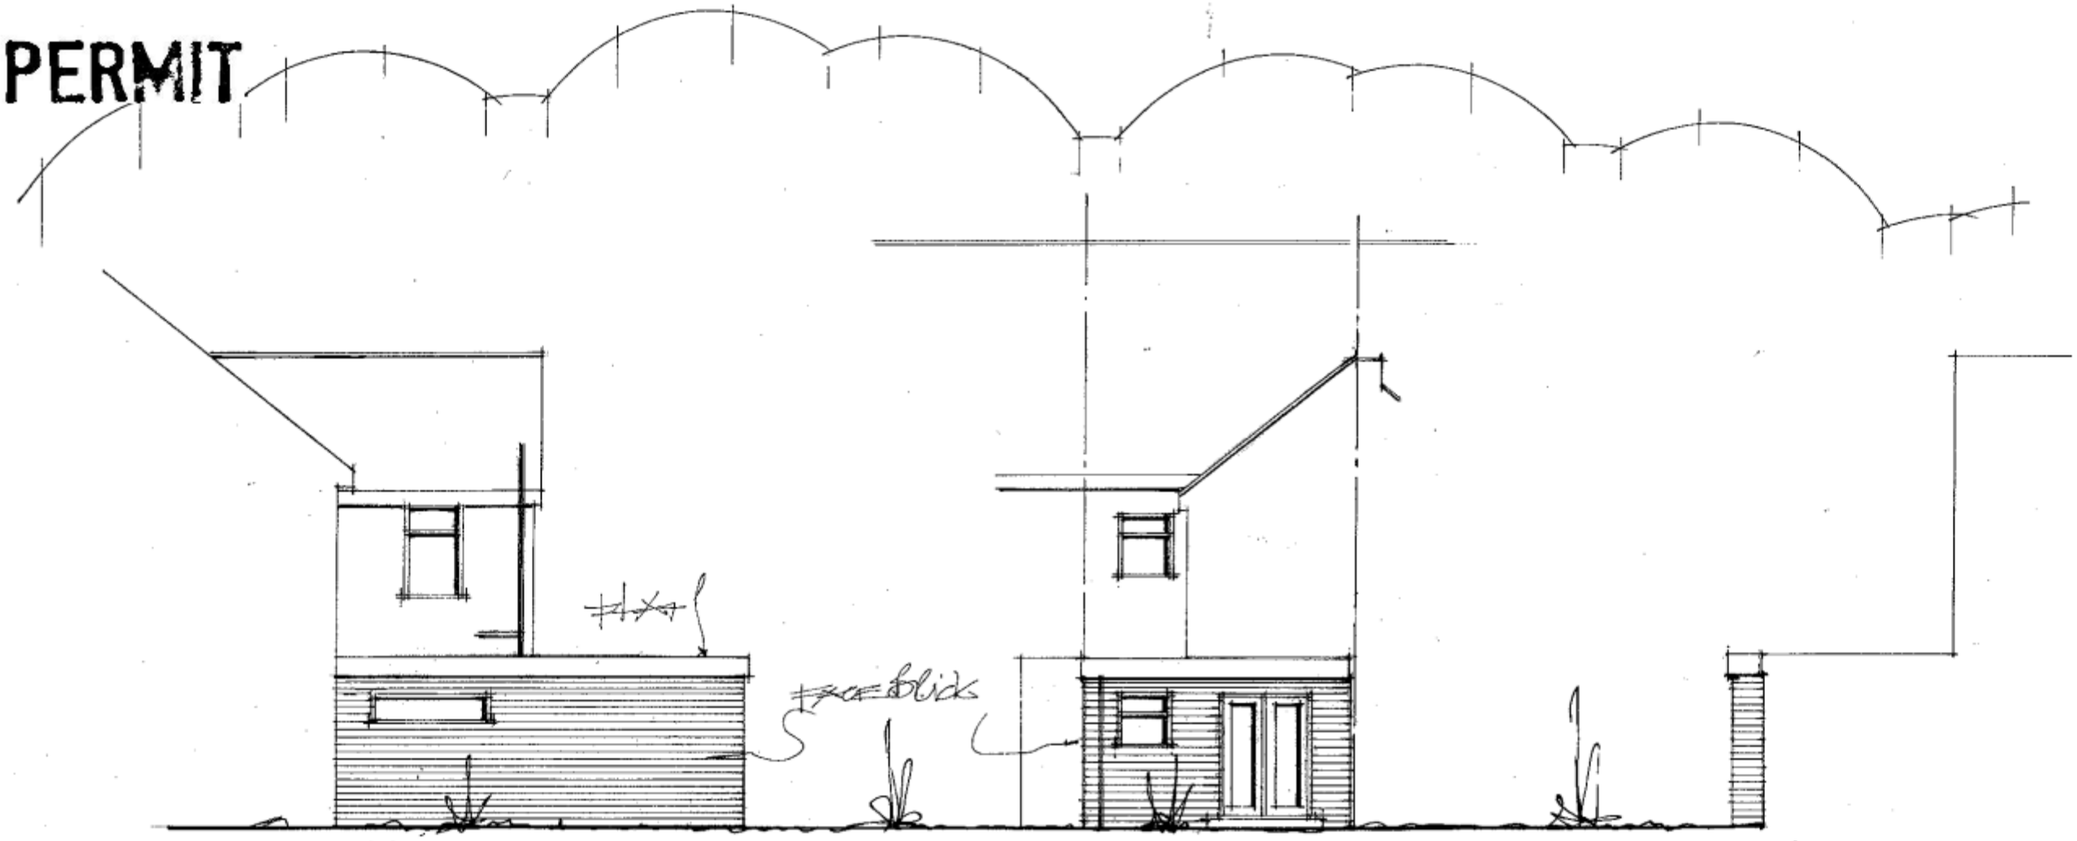

PROPOSED SINGLE STOREY REAR ADDITION.
31, PARKWAY, HAVANT, HANTS.
FOR MR&MRS J. HOLMAN.

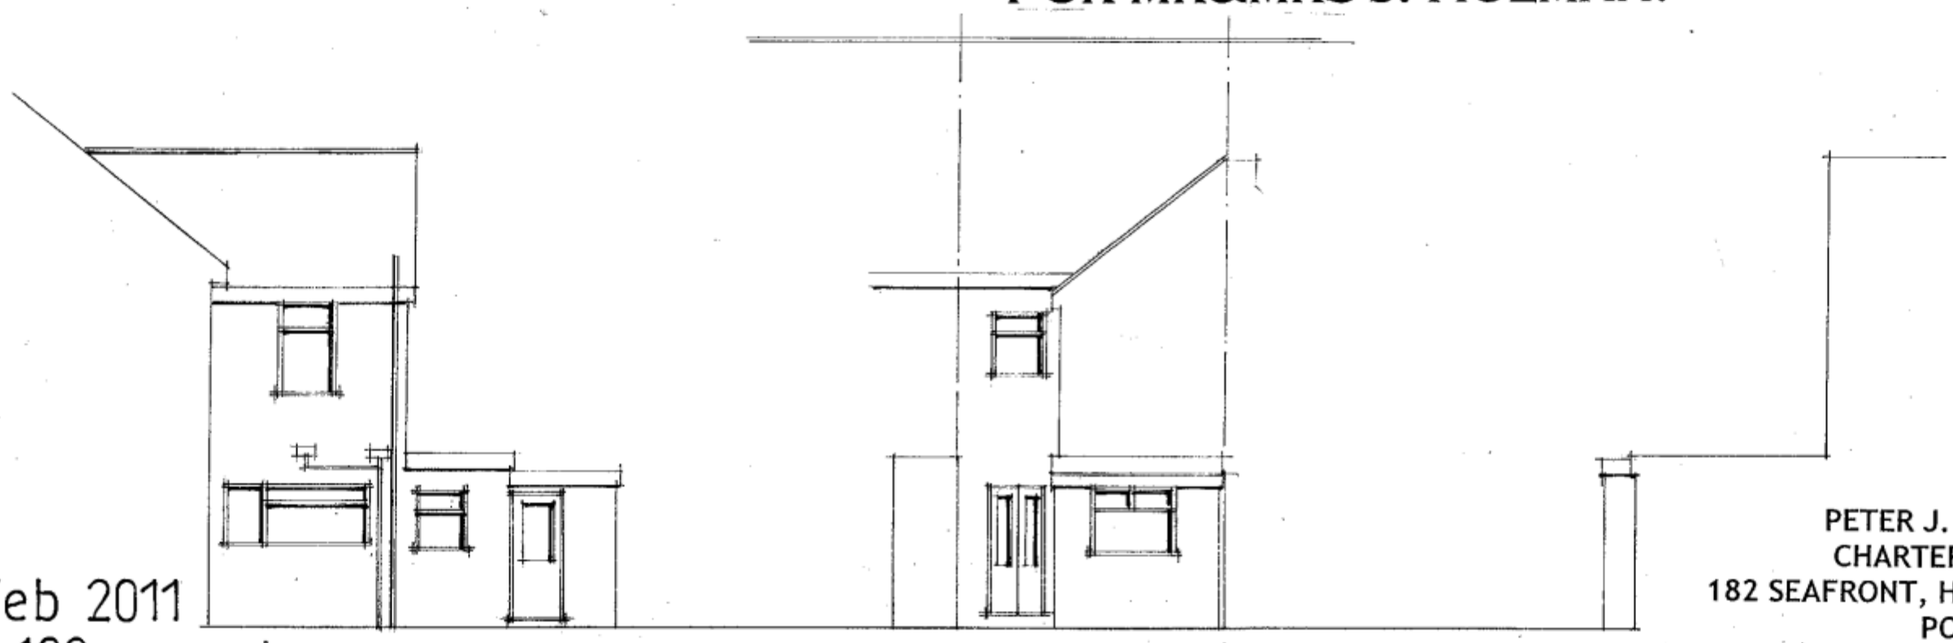

date feb 2011
scale 1·100

PETER J. WALKER MRICS
CHARTERED SURVEYOR
182 SEAFRONT, HAYLING ISLAND, HANTS
PO11 9 AN

TEL: 02392 467571