
REFUSE

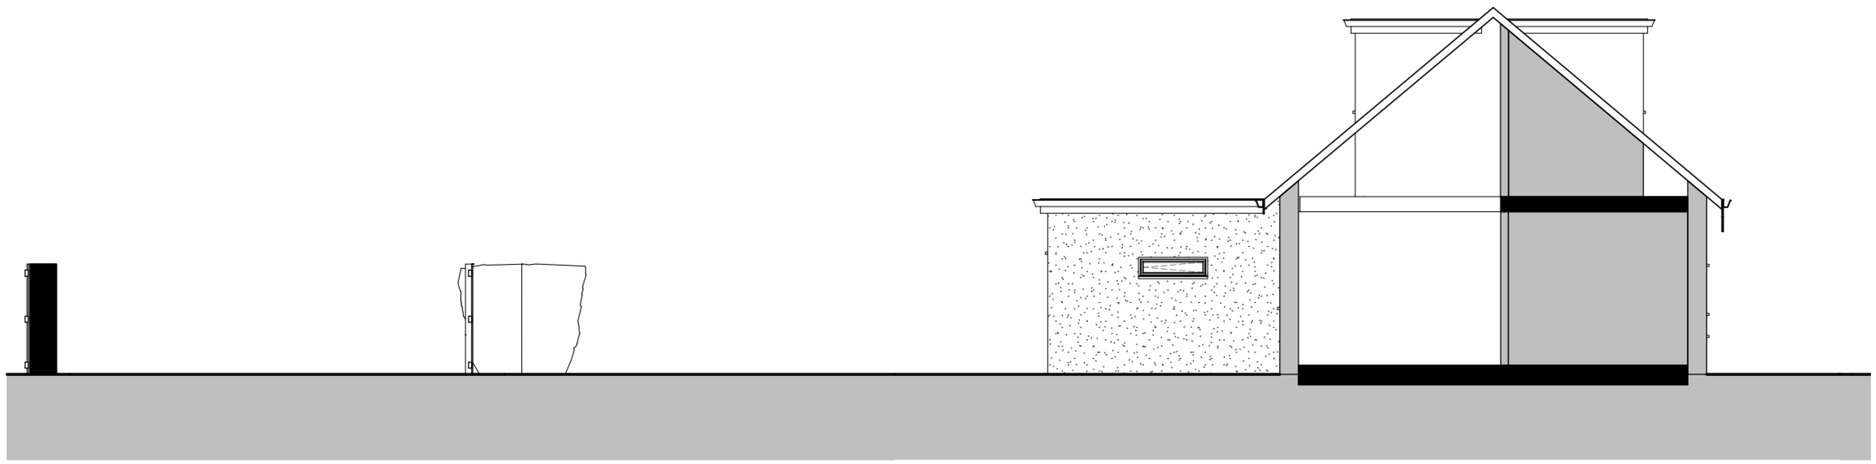

South Section / Elevation Scale 1:50 (This is a semi detached dwelling)

Please note this remains unchanged in both existing and proposed Elevations

IJ Murray Associates

www.ijma.co.uk

IJ Murray Associates
173 Havant Road
Hayling Island
Hampshire
PO11 0LF
Phone 02392469004
Mob 07779 246915
e-mail ian@ijma.co.uk

These drawings are for planning and building regulation purposes only and are not for construction. All dimensions should be checked on site before work commences

No.	Description	Date

Odell Holdings
5-7 West Lane
Proposed/Existing

South Section Elevation

Project number	Project Number
Date	Issue Date
Drawn by	Author
Checked by	Checker

A105

Scale 1 : 50

24/01/2011 14:18:13