
1:100 0 m 1 m 2 m 3 m 4 m 5 m 6 m 7 m 8 m 9 m 10 m

1:200 0 m 1 m 2 m 3 m 4 m 5 m 6 m 7 m 8 m 9 m 10 m 11 m 12 m 13 m 14 m 15 m 16 m 17 m 18 m 19 m 20 m


1:1250 0 m 25 m 50 m 75 m 100 m 125 m

PERMIT

EXISTING ELEVATIONS 1/100

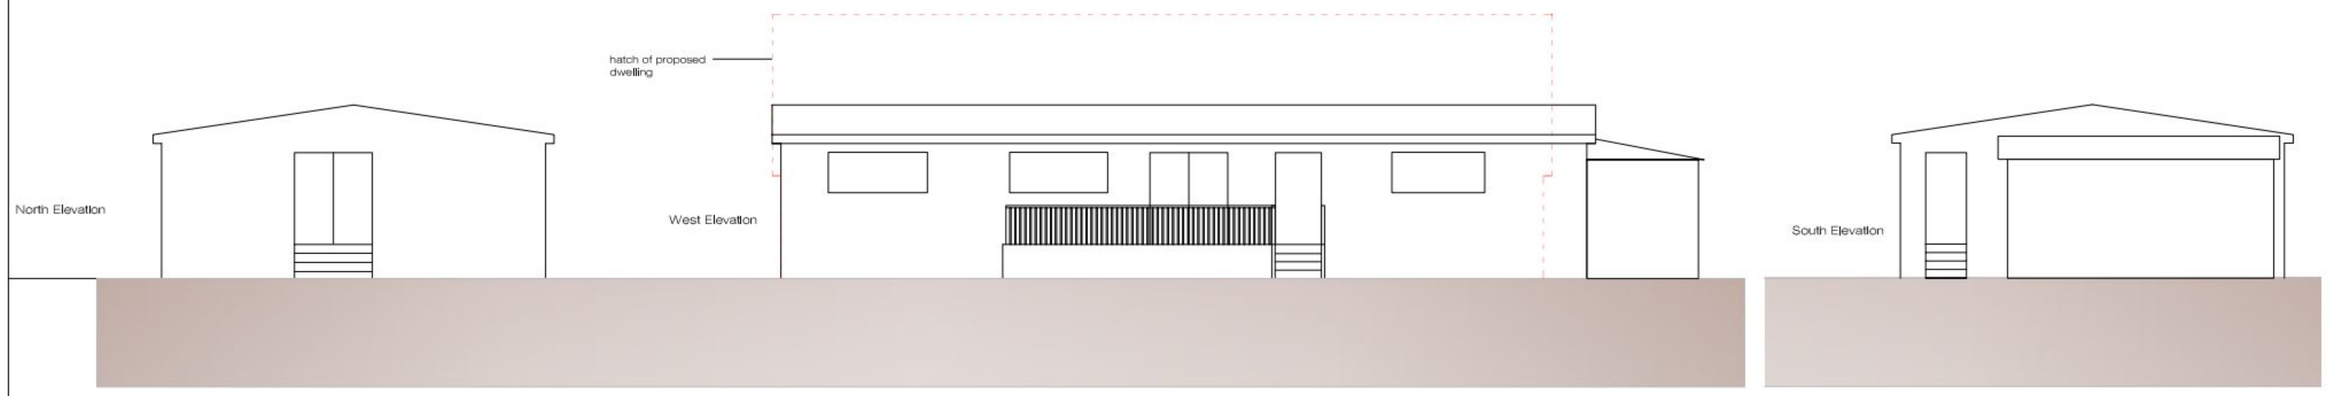




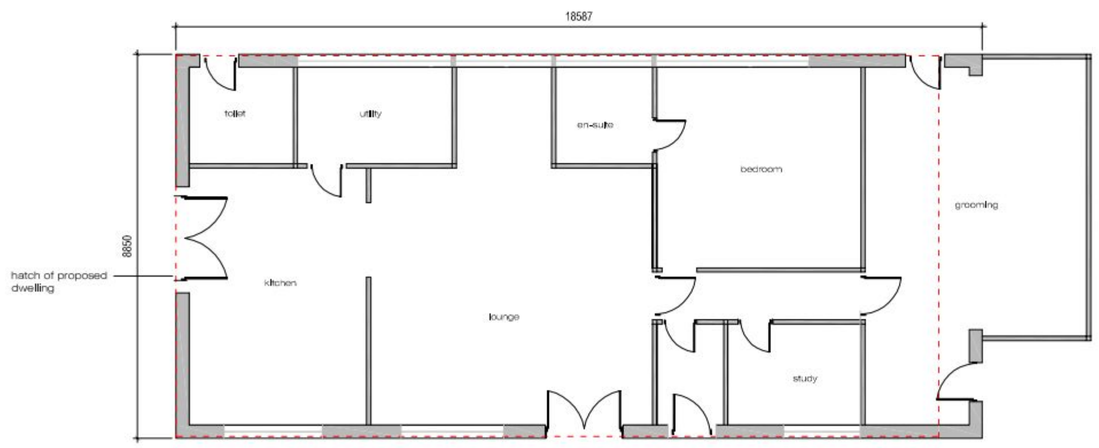

EXISTING GROUND FLOOR 1/100

LOCATION PLAN 1/1250

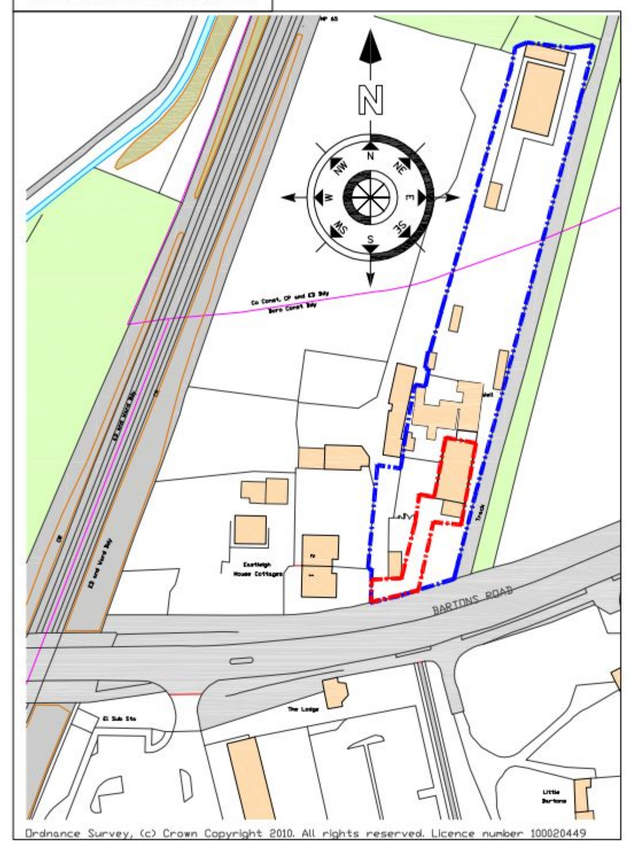

BLOCK PLAN 1/200



© COPYRIGHT RESERVED 2010 RICS

All dimensions to be checked on site prior to commencement of any construction works. Figured dimensions are to be used in preference to scaled dimensions.

NOTES

Revision	Description	Date	Drawn	Checked
A	Revised planning details added	6-12/10	cf	

Project:

Mr & Mrs M Bramble
Kings Kennels
Bartons Road
Havant
PO9 5NA

Drawing Title:

Existing Floor Plans, Elevations, Block and Location Plan

Chris Flint Associates Ltd
CHARTERED SURVEYORS - PROJECT MANAGERS
DEVELOPMENT CONSULTANTS

Drawn By	Date	Checked By	Date	Approved By	Date
CF	17/11/2010				

Drawing No.	Revision:	Scale:
CFA | FULL | 02	A	as shown @ A1

PLANNING

2 Emerald Close Waterlooville Hants PO7 8NZ
tel: 023 92 432484 fax: 023 92 358554 Email: cfassociates@aol.com

PDF Created with deskPDF PDF Writer - Trial :: http://www.docudesk.com