


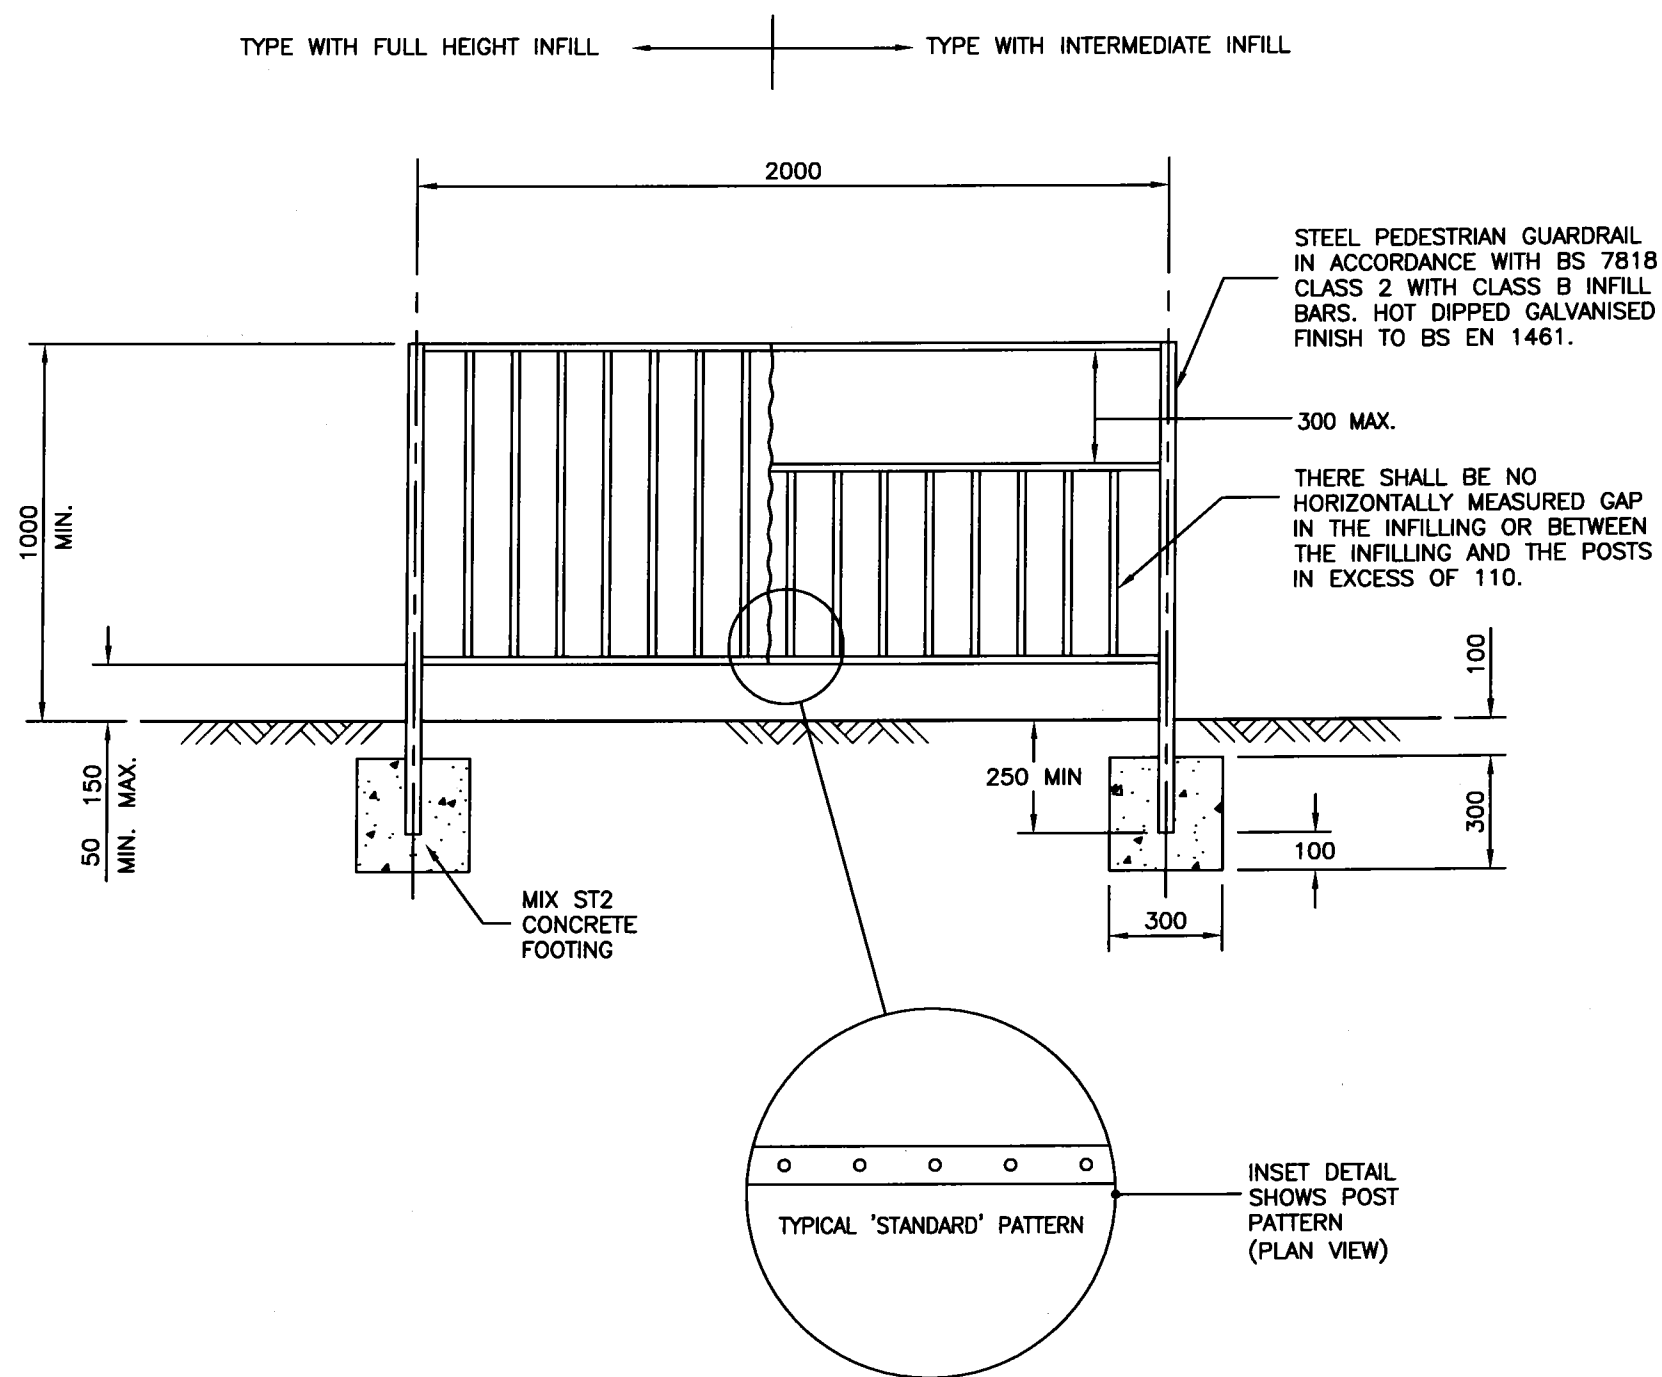

NOTES:

1. ALL DIMENSIONS ARE IN MILLIMETRES.
2. CLEARANCE BETWEEN GUARD RAIL AND EDGE OF CARRIAGEWAY TO BE AS SPECIFIED ELSEWHERE IN THE CONTRACT.
3. FOR HIGH VISIBILITY PEDESTRIAN GUARDRAILING SEE DRAWING HCC9/C/135.
4. THE LOADING CLASS AND BAR INFILL BAR CLASS SHOWN IS FOR NORMAL DUTY. FOR PARAPETS AND AREAS OF HEAVY LOADING HIGHER CLASSES SHALL BE USED AS DETAILED IN BS 7818 AND SPECIFIED ON THE SCHEME SPECIFIC DRAWINGS.

AMENDMENT		DATE	DRAWN	CHKD	APPD
CONSULTANT					
ALISON QUAY BSc MSc MRTP, DIRECTOR OF ENVIRONMENT, THE CASTLE, WINCHESTER.					
SCHEME					
STANDARD DETAILS					
DRAWING TITLE					
PEDESTRIAN GUARD RAIL					
HCC CADplot: 02-Jul-2007 at 11:21am					
DRAWN	MT	CHECKED	MT	SCALE	N.T.S.
CAD	TRK	APPROVED	TPW	DATE	MAY 2007
DRG No.	HCC9/M/045				REVISION

Copyright Hampshire County Council. 2007

All rights including translation, reserved. No part of this publication may be reproduced, stored in a retrieval system, or transmitted in any form or by any means electronic, mechanical, photocopying, recording or otherwise, without the prior written permission of Hampshire County Council. Requests should be directed to the Environment Department

HCC CADfile: K:\Eng\Standard\AutoCAD\Standard Details (Secure) 2007\M_045.dwg