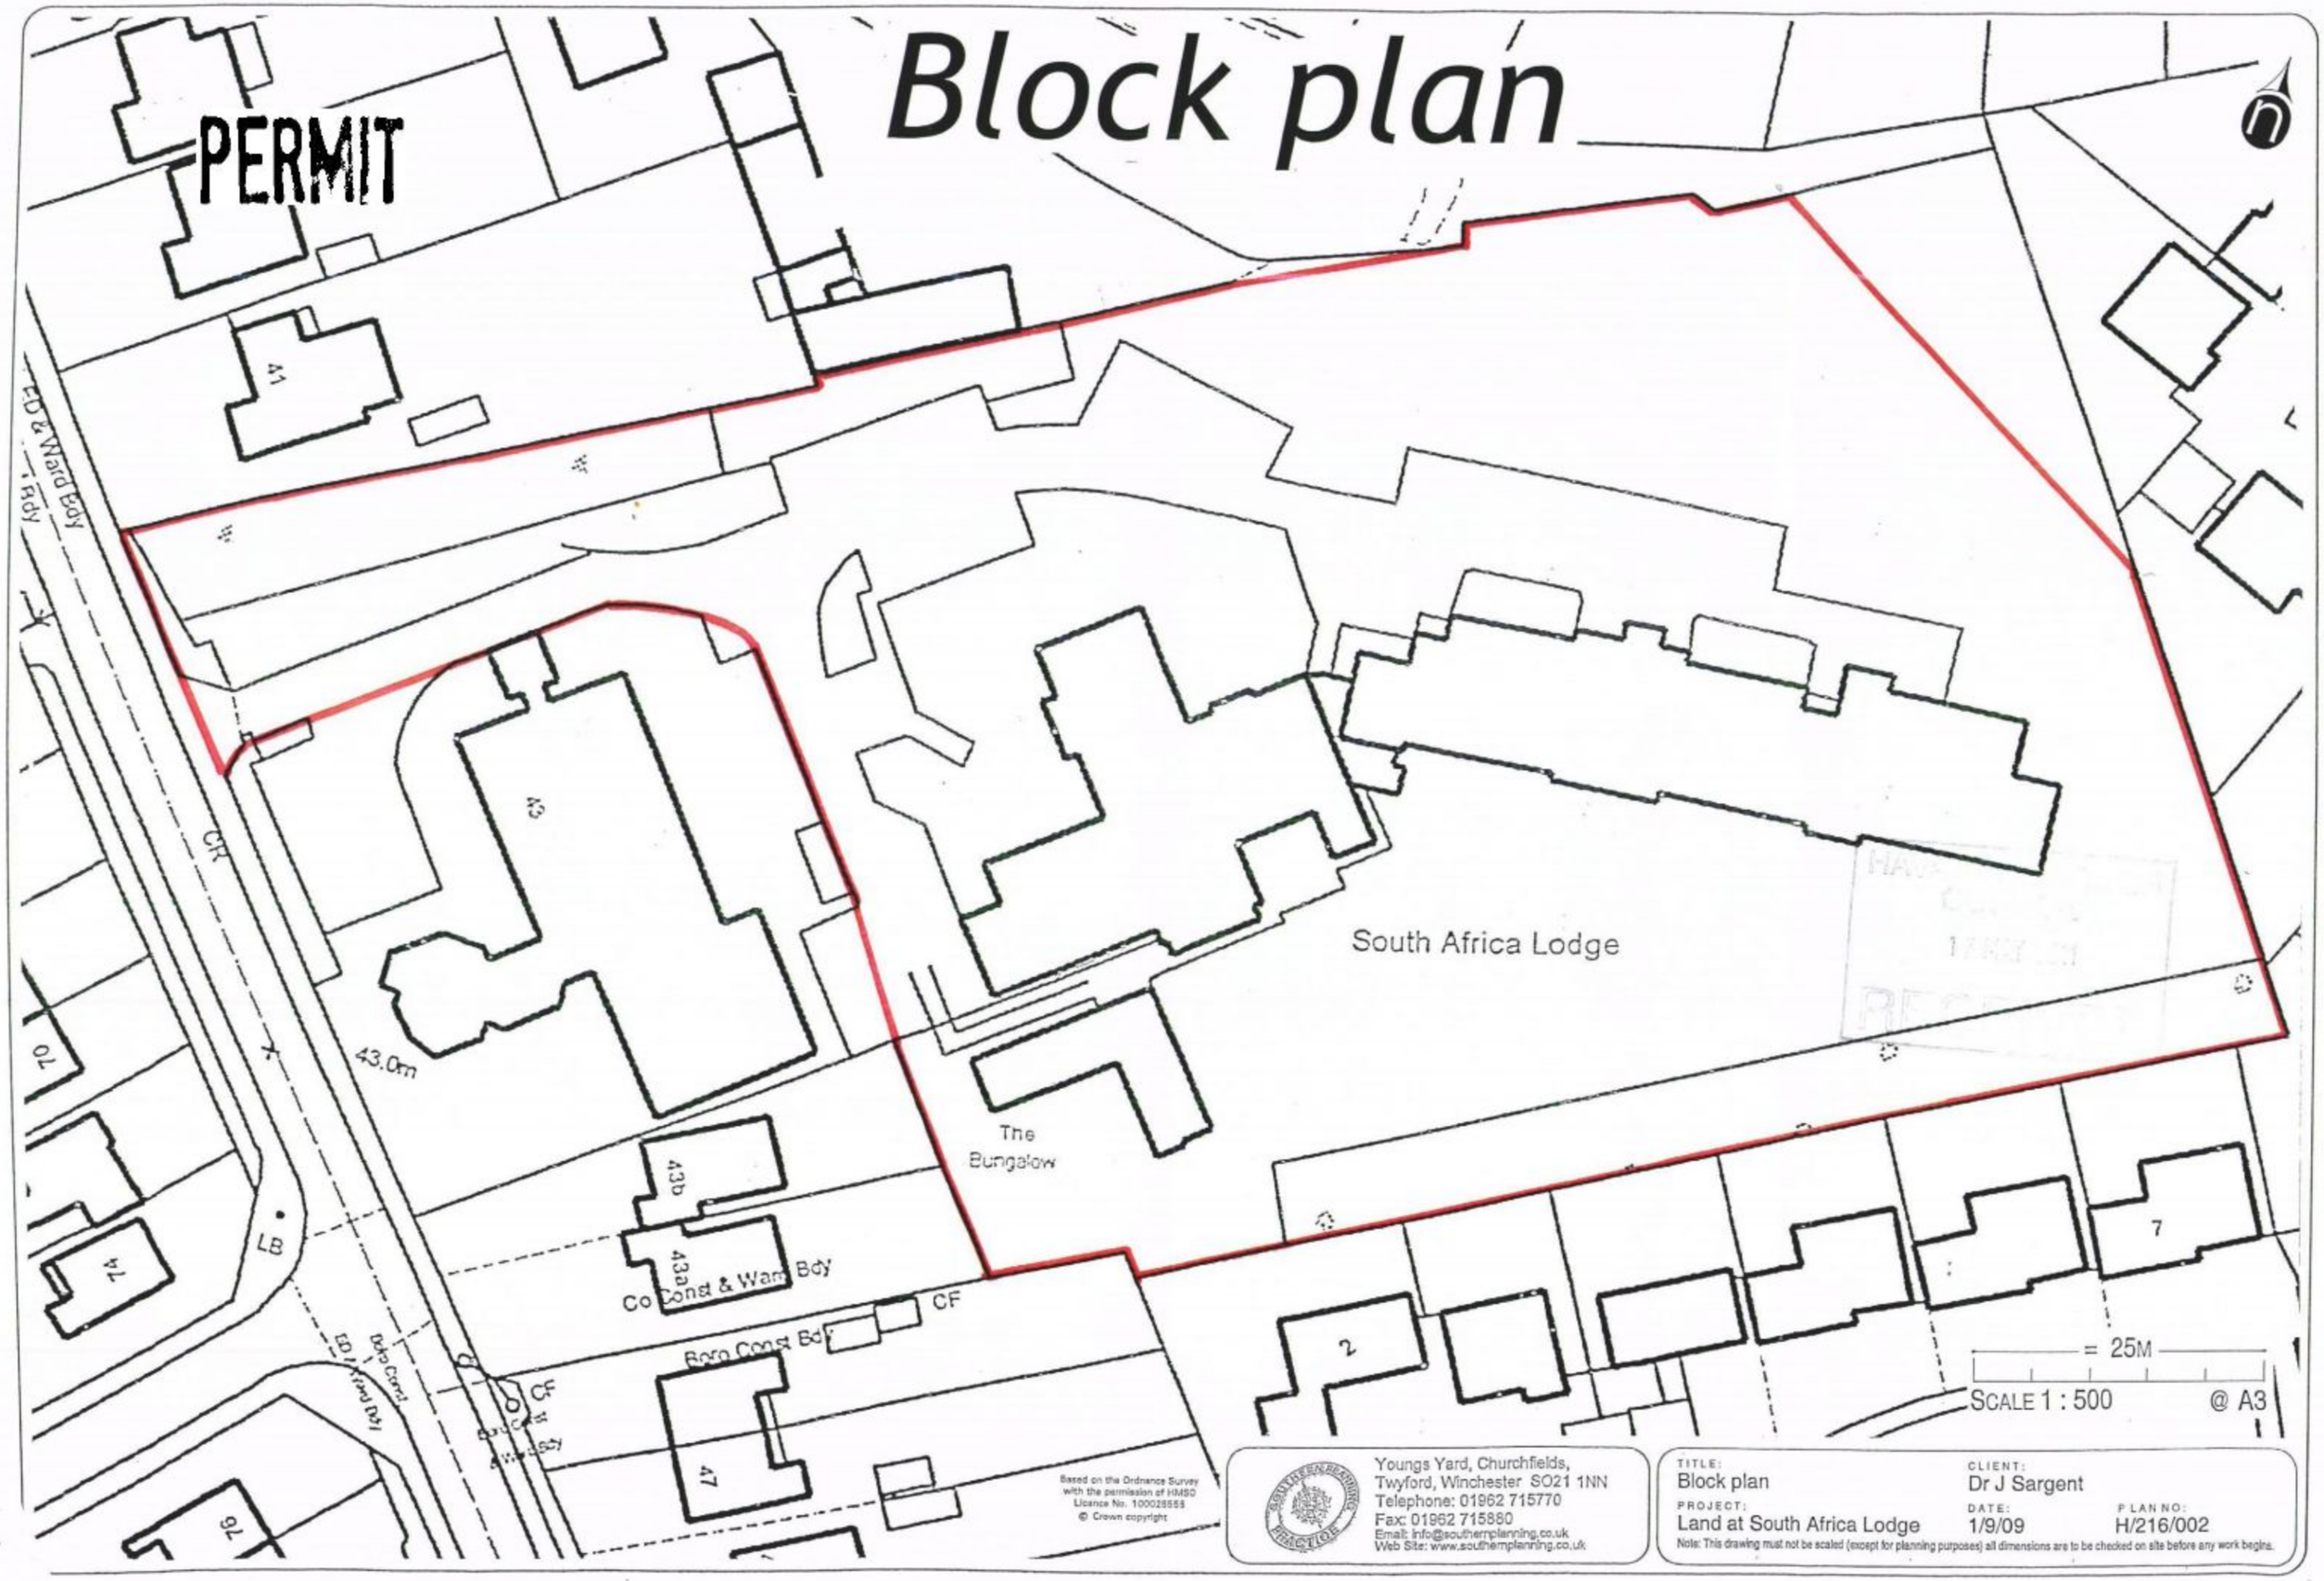

Block plan
PERMIT
South Africa Lodge
The Bungalow
43.0m
43
43b
43a
41
70
74
76
47
2
7
LB
CR
CF
Co Const & Ward Bdy
Boro Const Bdy
ED & Ward Bdy
= 25M
SCALE 1 : 500
@ A3
Based on the Ordnance Survey with the permission of HMSO Licence No. 100028555 © Crown copyright
Youngs Yard, Churchfields, Twyford, Winchester SO21 1NN
Telephone: 01962 715770
Fax: 01962 715880
Email: info@southernplanning.co.uk
Web Site: www.southernplanning.co.uk
TITLE: Block plan
CLIENT: Dr J Sargent
PROJECT: Land at South Africa Lodge
DATE: 1/9/09
PLAN NO: H/216/002
Note: This drawing must not be scaled (except for planning purposes) all dimensions are to be checked on site before any work begins.