PERMIT

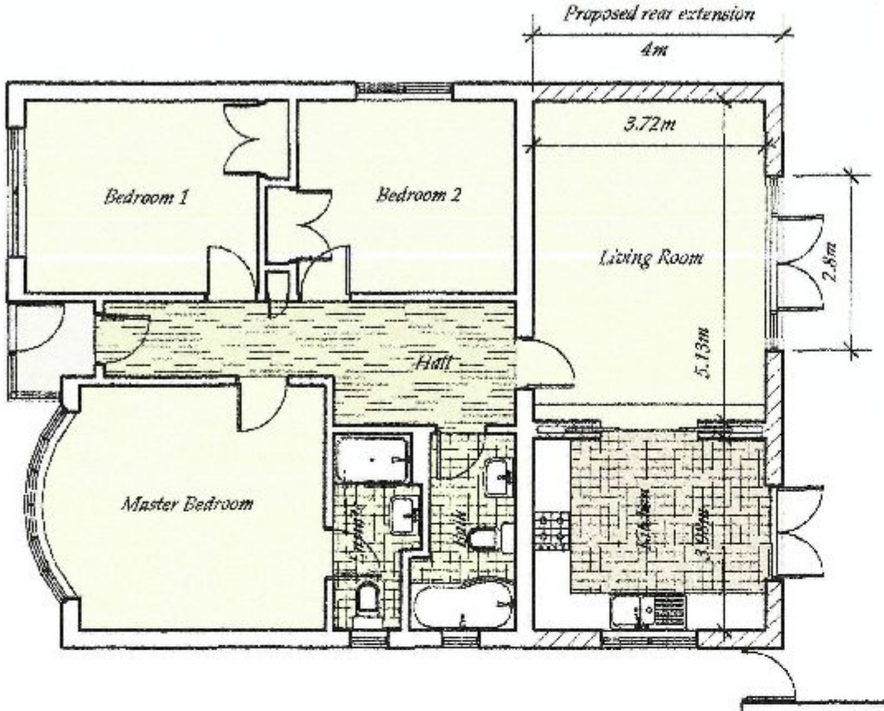

FLOOR PLAN

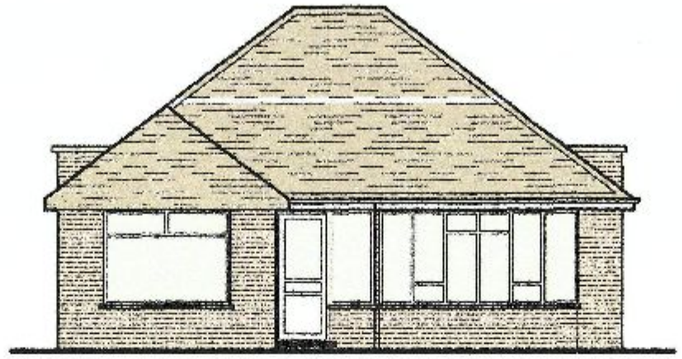

FRONT ELEVATION

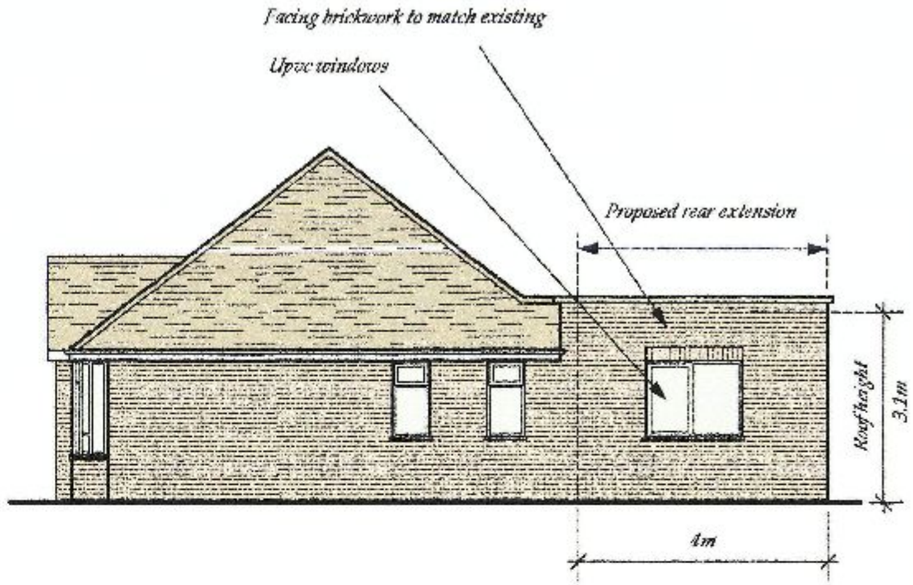

SIDE ELEVATION

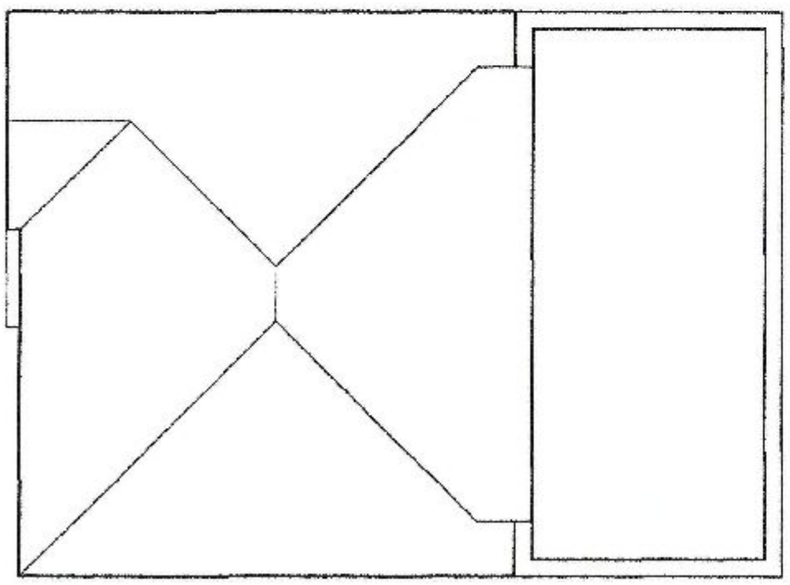

ROOF PLAN

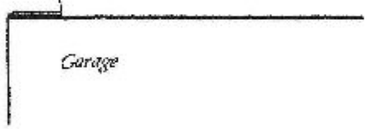

SIDE ELEVATION

REAR ELEVATION

HAVANT BOROUGH COUNCIL
10 DEC 2010
RECEIVED

0 Metres 5

© NETWORK design

architects
interior design
project managers
surveyors
structural eng
services eng
town planners

1a sinah lane · hayling island
hampshire · PO11 0EY
t: 02392-365887
e: network.design@ntlworld.com

project: 10b Park Road, Hayling Island

drawing: Proposed Plans and Elevations

scale: 1:100 date: October 2010

drawing no: M/29910/002 rev: