RECEIVED
28 JAN 2011
HAVANT BOROUGH COUNCIL

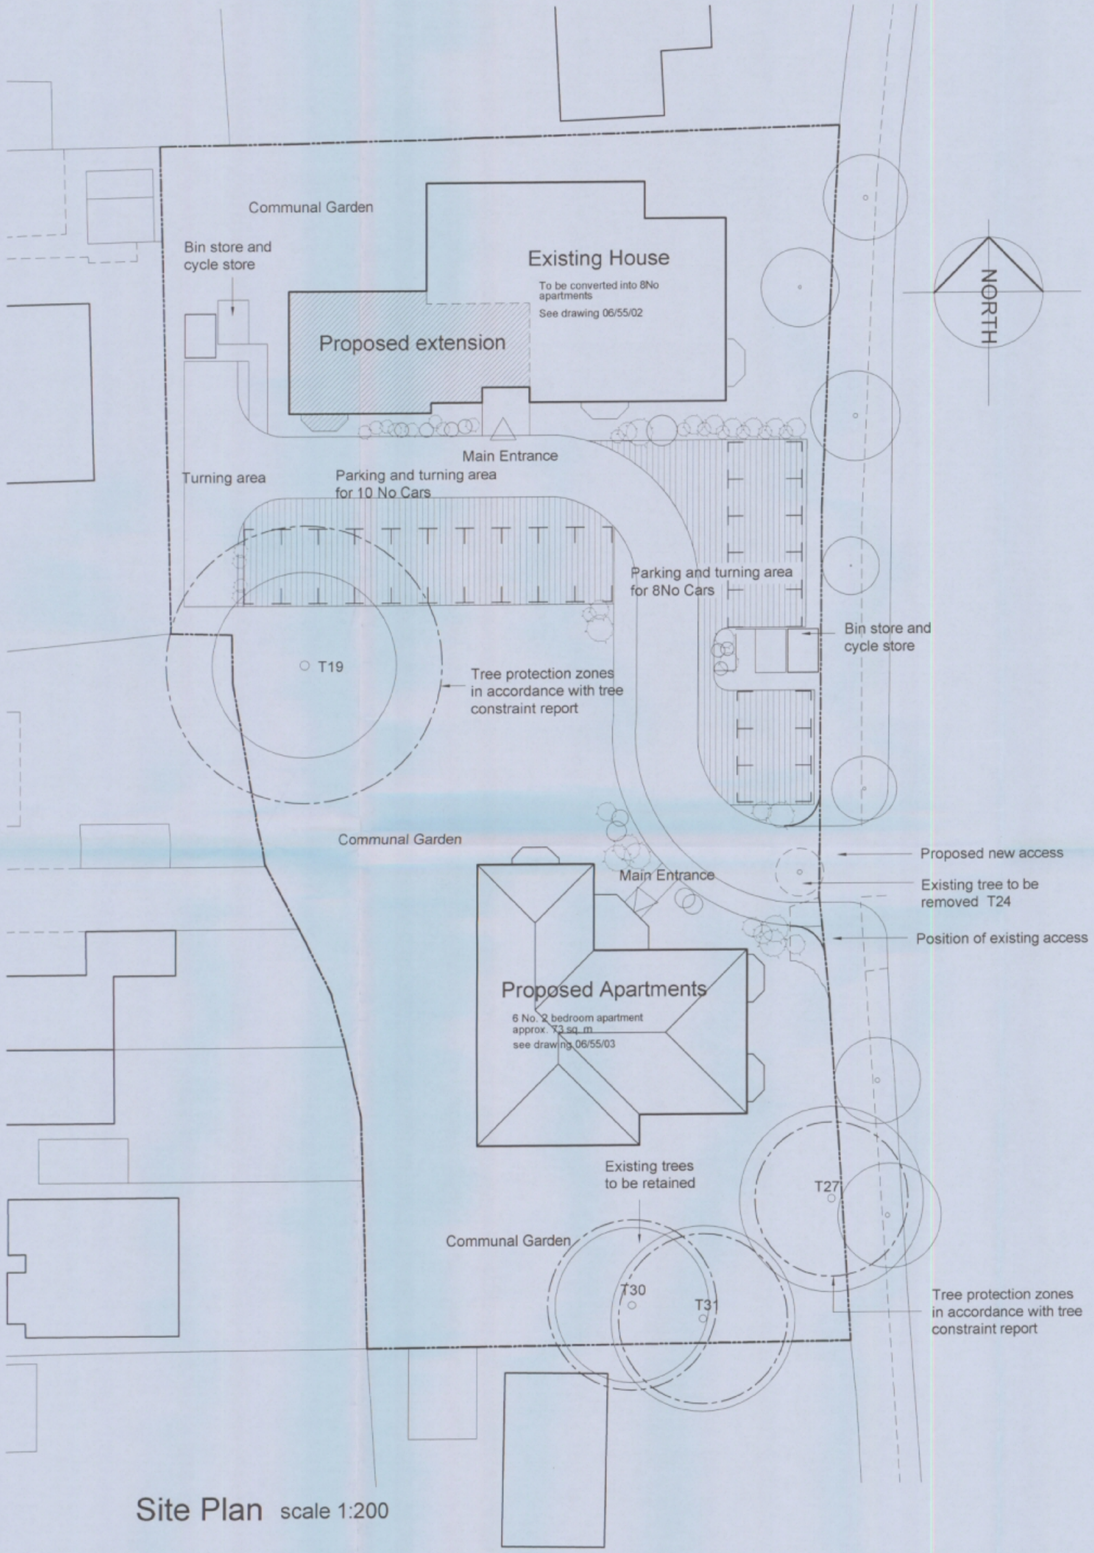

Site Plan scale 1:200



Block Plan scale 1:500



Location Plan scale 1:1250

HAVANT BOROUGH COUNCIL
28 JAN 2011
RECEIVED

R J C A
CHARTERED ARCHITECTS

LIME KILN BARN
COLWORTH
CHICHESTER
WEST SUSSEX
PO20 6DS

Tel 01243 787011
Fax 01243 787022

Rev A Turning area indicated, parking layout amended Jan 2011
REVISION

PROJECT	Proposed Development at Southbrook, Langstone Road, Havant
SUBJECT	Proposed site plan, block plan and location plan
SCALE	
DATE	Dec 2010
DRAWING No	06 / 55 / 04 Rev A
DRAWN	
CHECKED	