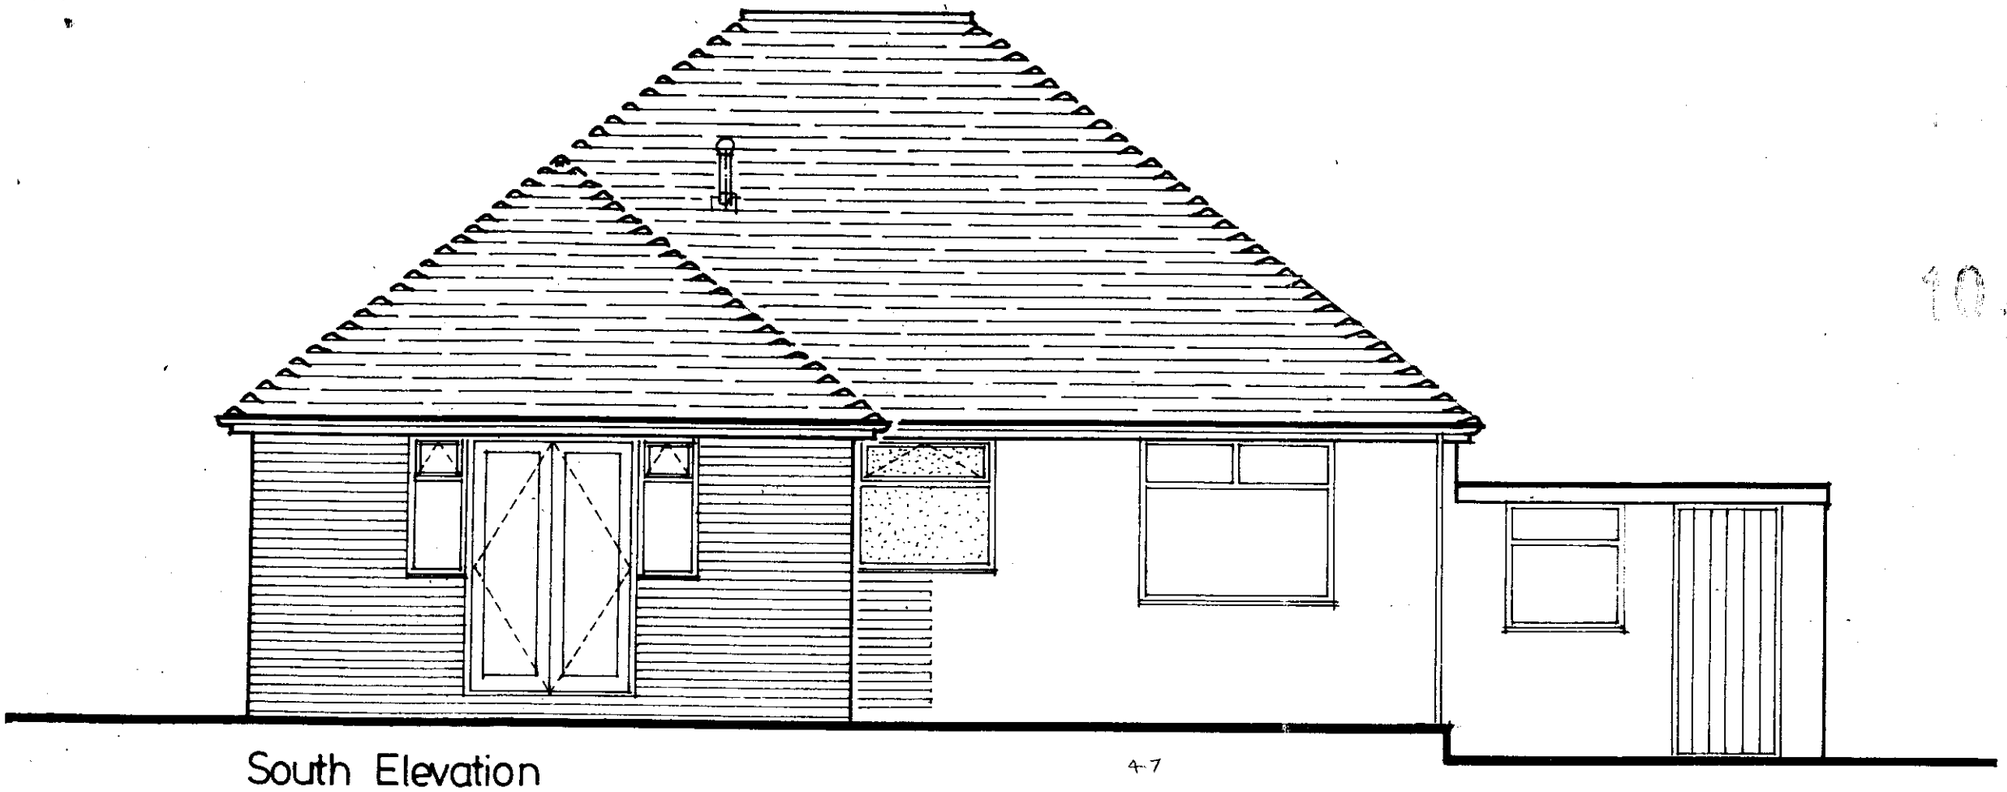

South Elevation

4-7

B.O.H. PERMIT

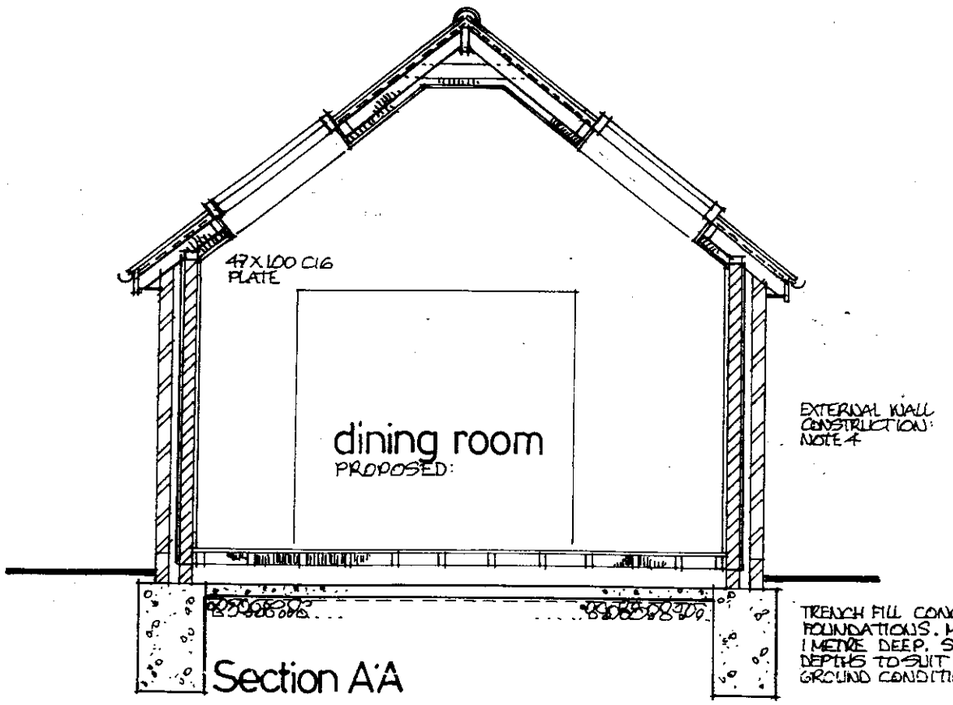

Section A-A

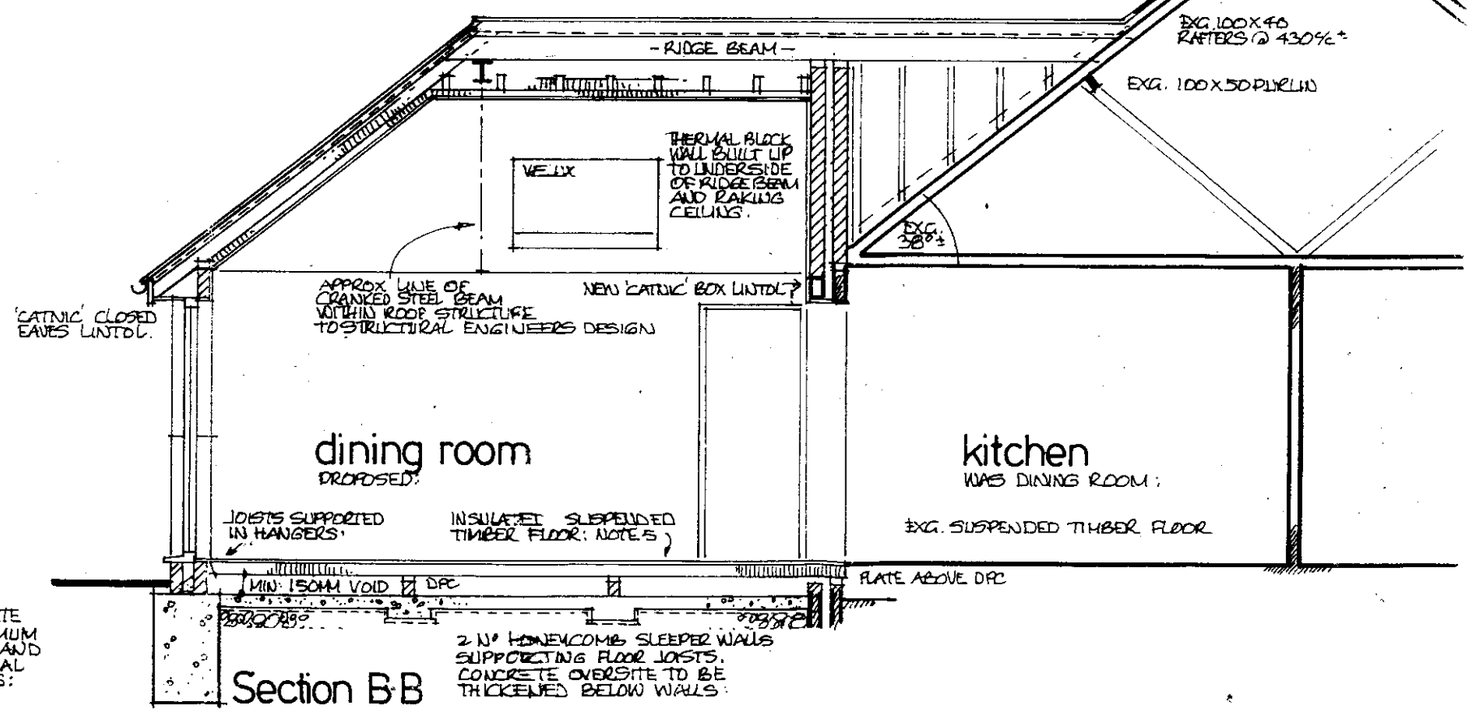

Section B-B

PROPOSED ALTERATIONS & ADDITIONS TO 72 CHESTNUT AVENUE, BEDHAMPTON.

Drg 03 revised Scale 1:50 Febuary 2010