
PERMIT

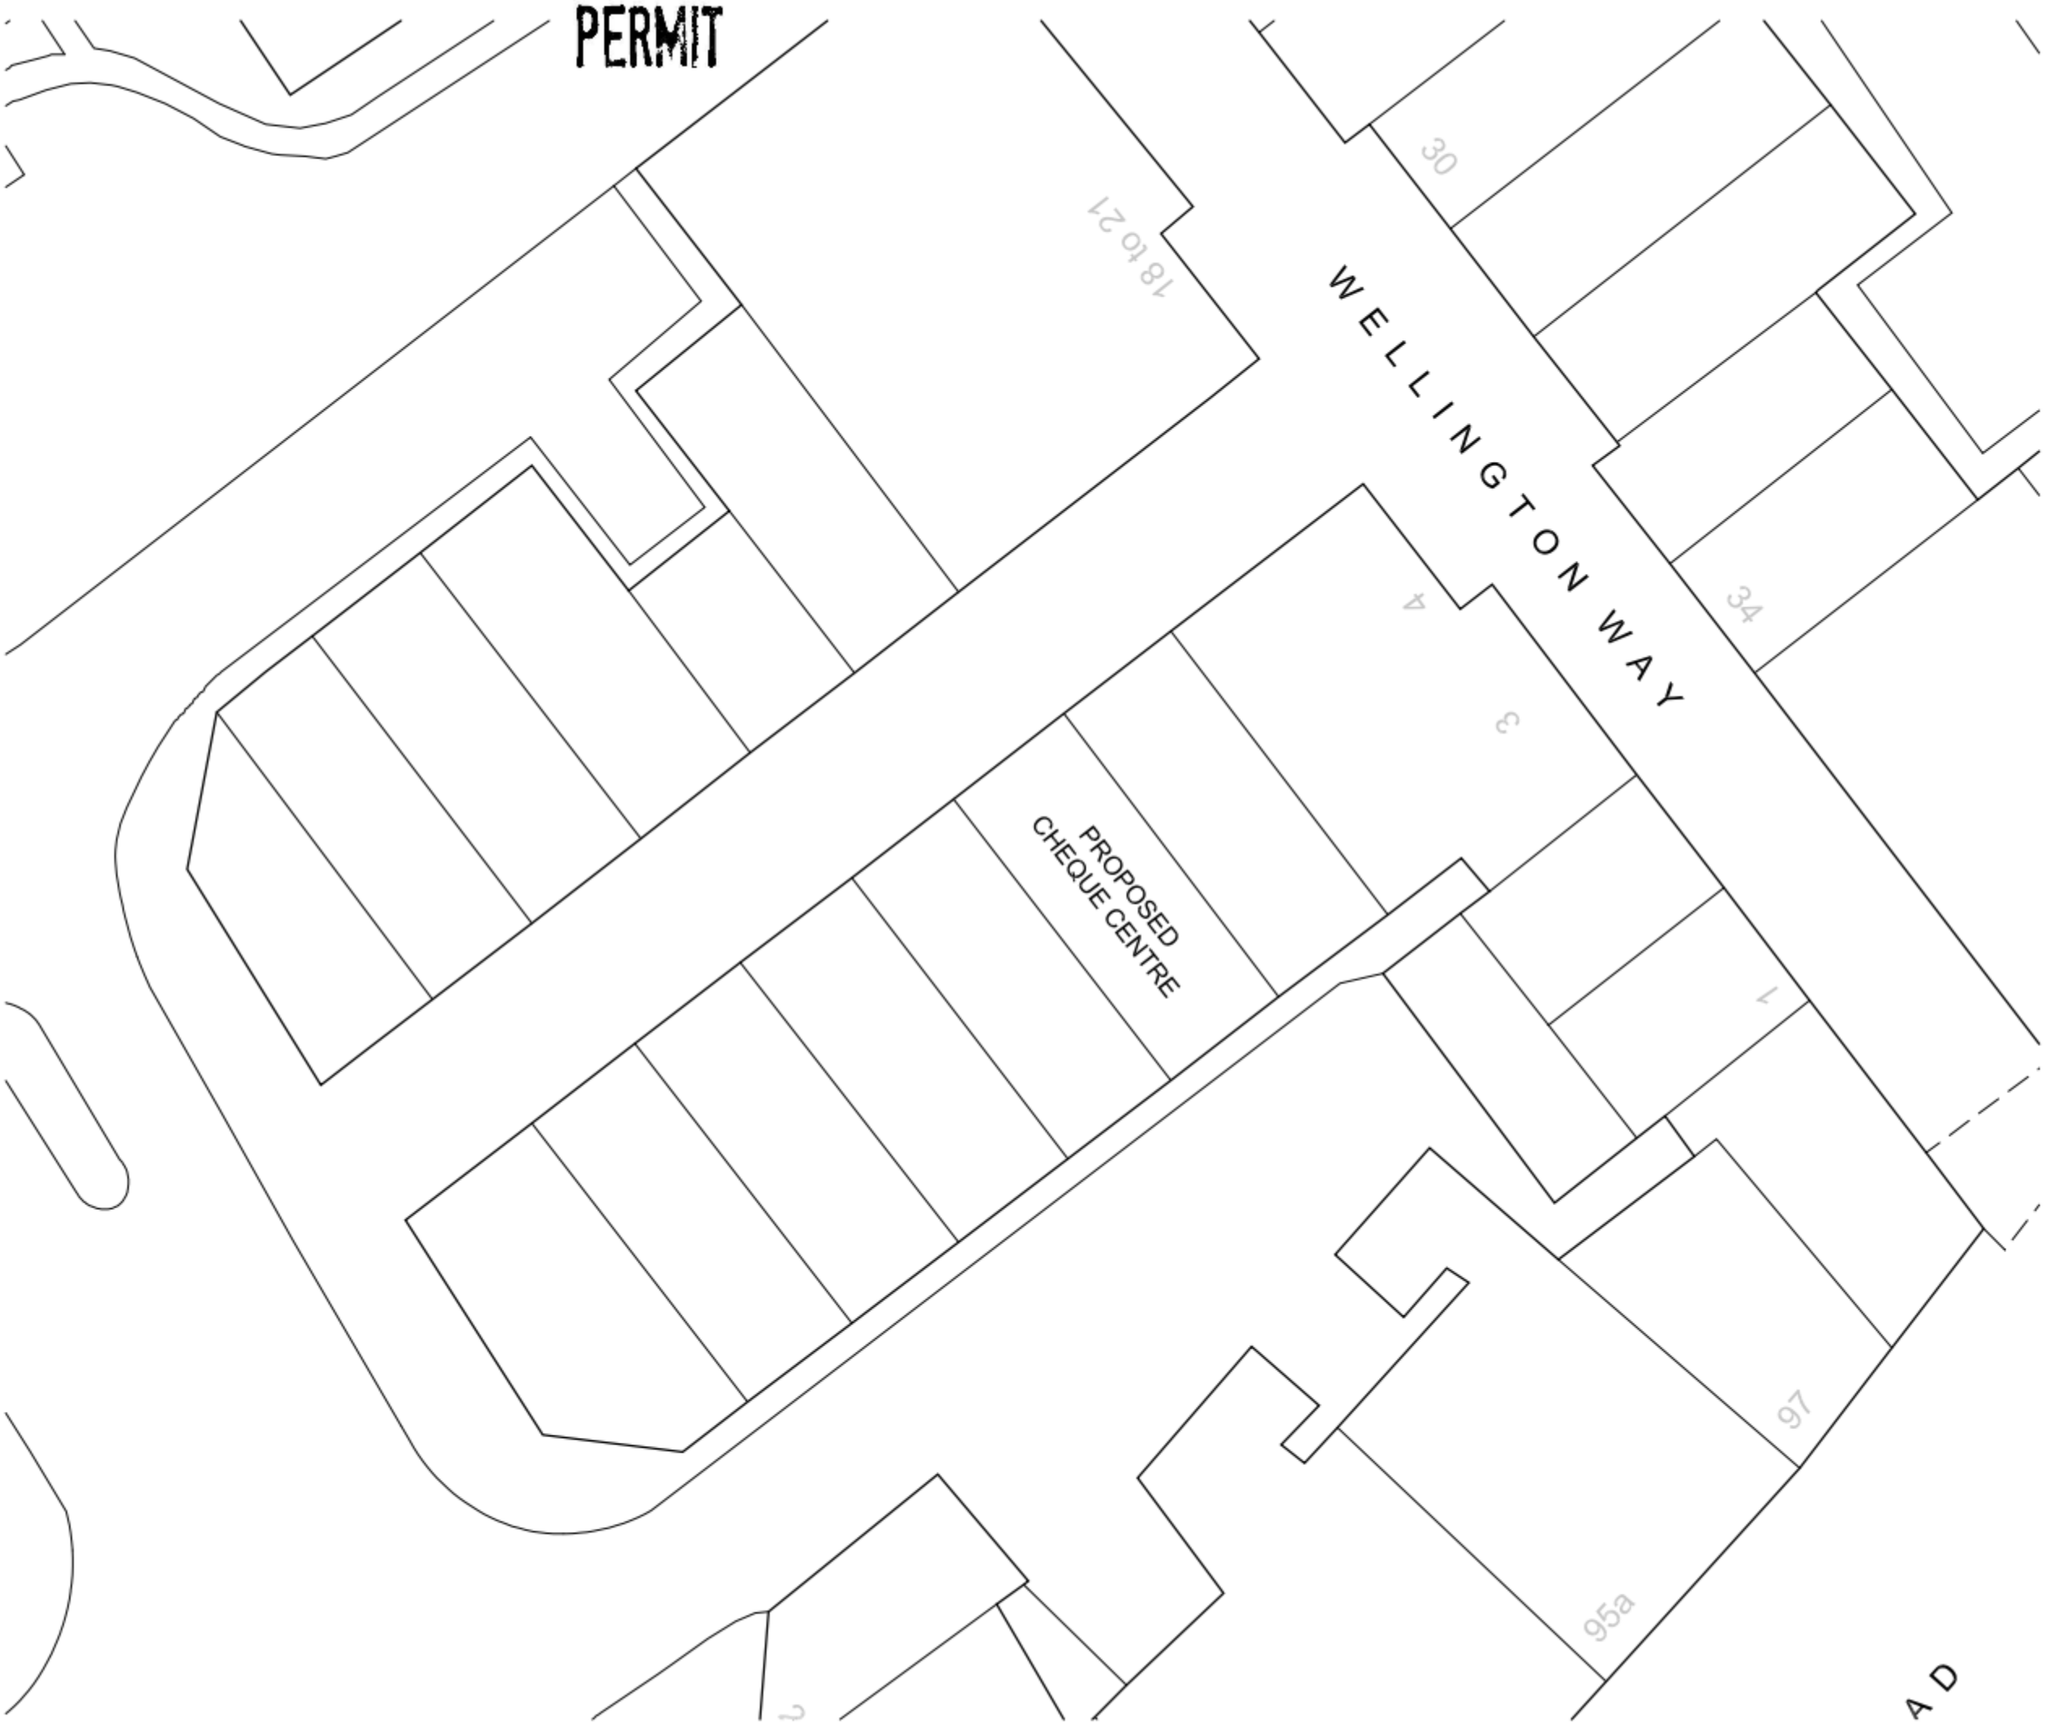


Notes

Do not scale from this drawing. All dimensions to be checked on site prior to construction and any discrepancies reported to the Architect. Copyright reserved.

N

0 2.5 5 7.5 10 12.5

metres

**No landscaping existing or proposed.**

| | | |
|---|---|---|
| - | First Issue | 30/11/10 RT |

Revisions

Client

Cheque Centre Group Ltd

Project

Shop fit-out
6 Wellington Way
Waterlooville

Title

LANDSCAPING DETAILS PLAN

| Scale | Size | Date | Drawn | Checked |
|---|---|---|---|---|
| 1:250 | A3 | 30/11/2010 | RT | AG |


3DReid
45 West Nile Street,
Glasgow, G1 2PT
t : +44 (0)141 226 3030
f : +44 (0)141 226 3053
w : http://www.3dreid.com
Belfast Birmingham Edinburgh
Glasgow London Manchester


| Project No. | Drawing No. | Rev. |
|---|---|---|
| 100435 | (D)004 | - |