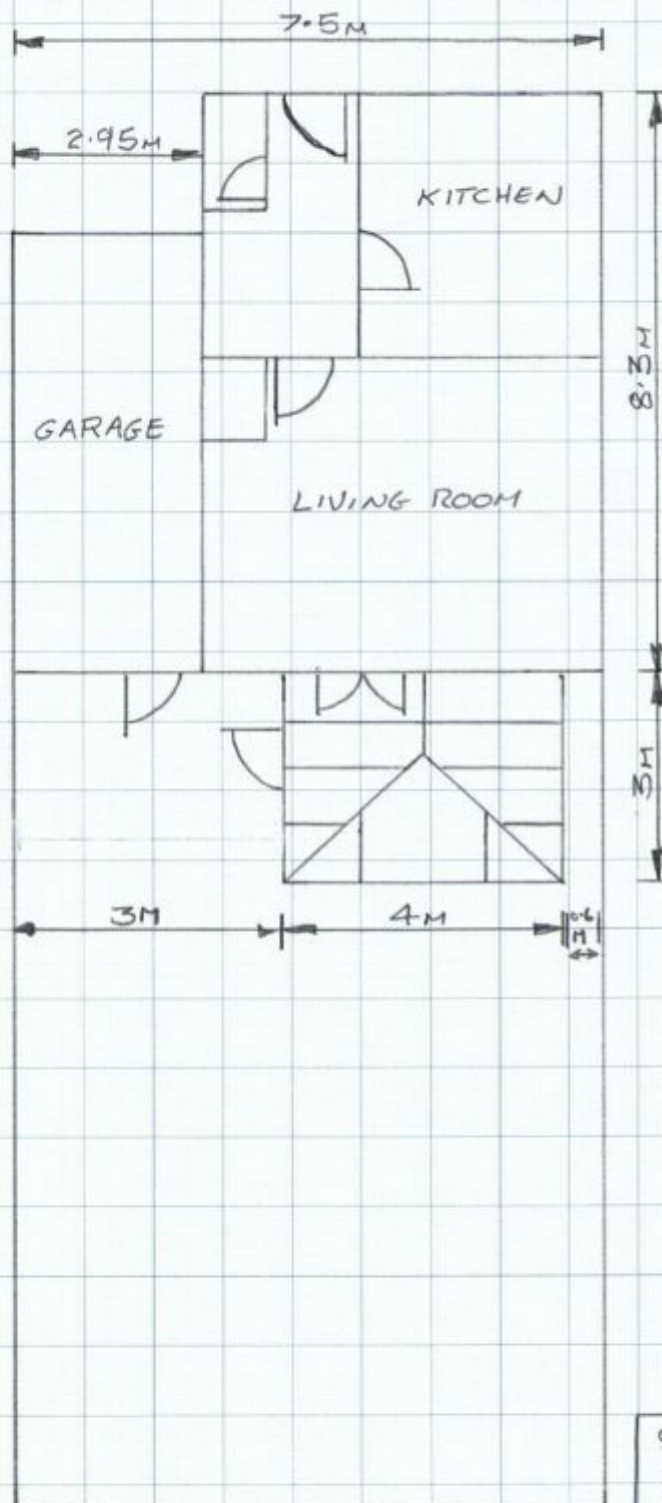


FLOOR PLAN SHOWING REAR OF DWELLING AND THE PROPOSAL

PERMIT

PENFOLD WAY

8 PENFOLD WAY
PLAN

SCALE APPROXIMATELY

1:111