

West (Elm Grove) Street Scene Elevation Scale 1:200 on A1



East Elevation Scale 1:50 on A1

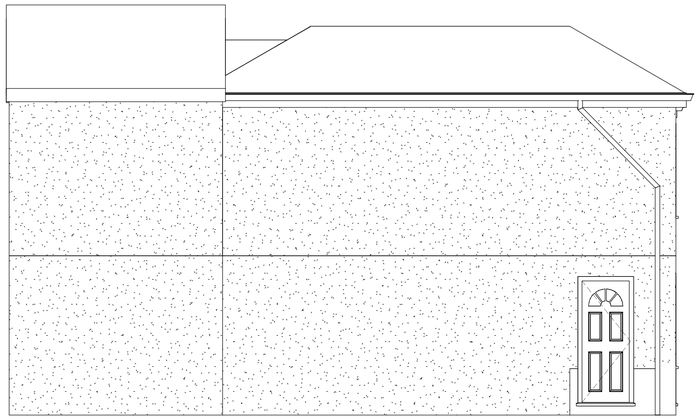

North Elevation Scale 1:50 on A1

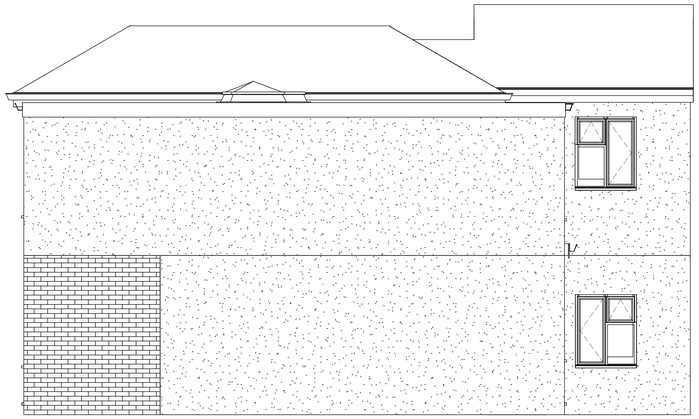

South Elevation Scale 1:50 on A1



West Elevation Scale 1:50 on A1



Site Section West to East Scale 1:100 on A1



Site Section North to South Scale 1:100 on A1



View from North down Elm Grove



View from Rear



View from South Down Elm Grove



View from Opposite

IJ Murray Associates

www.ijma.co.uk

IJ Murray Associates
173 Havant Road
Hayling Island
Hampshire
PO11 0LF
Phone 02392469004
Mob 07779 246915
e-mail ian@ijma.co.uk

These drawings are for planning and building regulation purposes only and are not for construction. All dimensions should be checked on site before work commences

These Drawings are the property of IJ Murray Associates (part of Clanfield Media Ltd) and should not be reproduced or used in any way without the permission of a Director of Clanfield Media Ltd

No.	Description	Date

Mr J Hewson
136 Elm Grove
Hayling Island

Proposed Elevations Views and Sections

Project number	Project Number
Date	Issue Date
Drawn by	Author
Checked by	Checker
A104	
Scale	As indicated

26/08/2011 16:40:42