


APP/11/01231
Southleigh Park House
Eastleigh Road, Havant, PO9 2PE
Installation of CCTV System

Camera No's are referenced to
 Installation Specification 263980
 dated 02/03/11

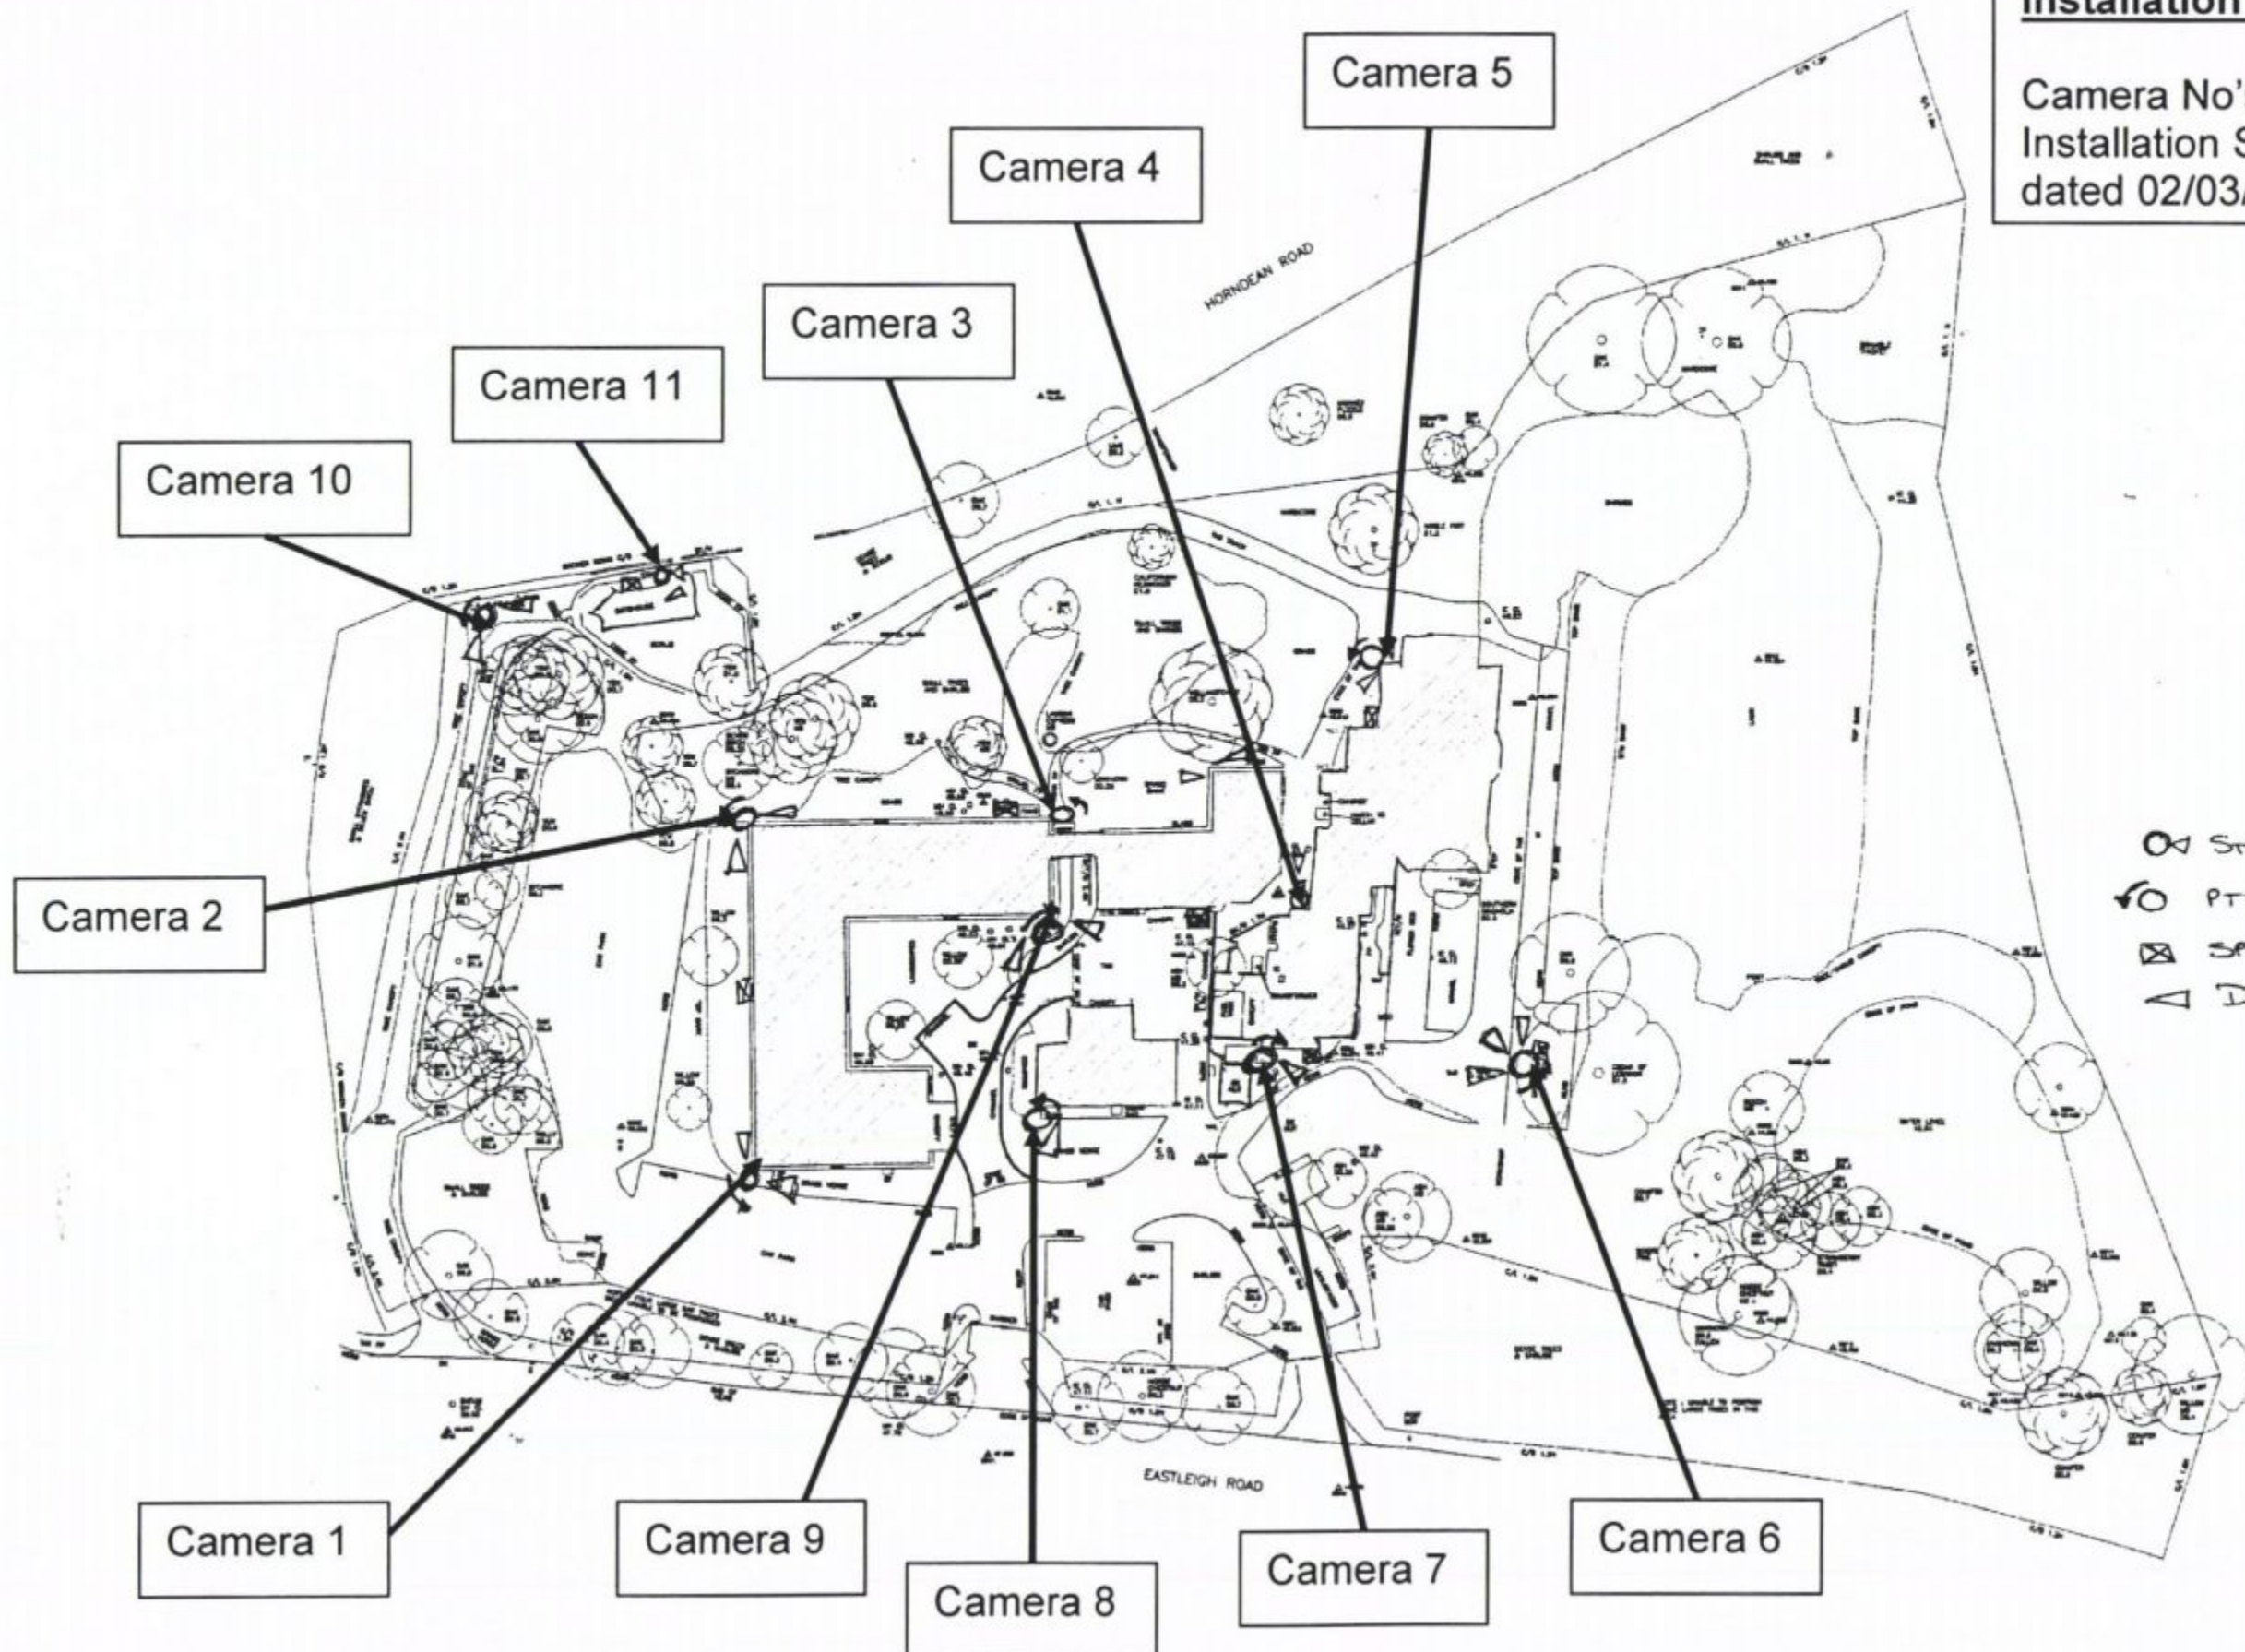

HAVANT BOROUGH
 COUNCIL
 26 AUG 2011
RECEIVED

