


PERMIT




Location

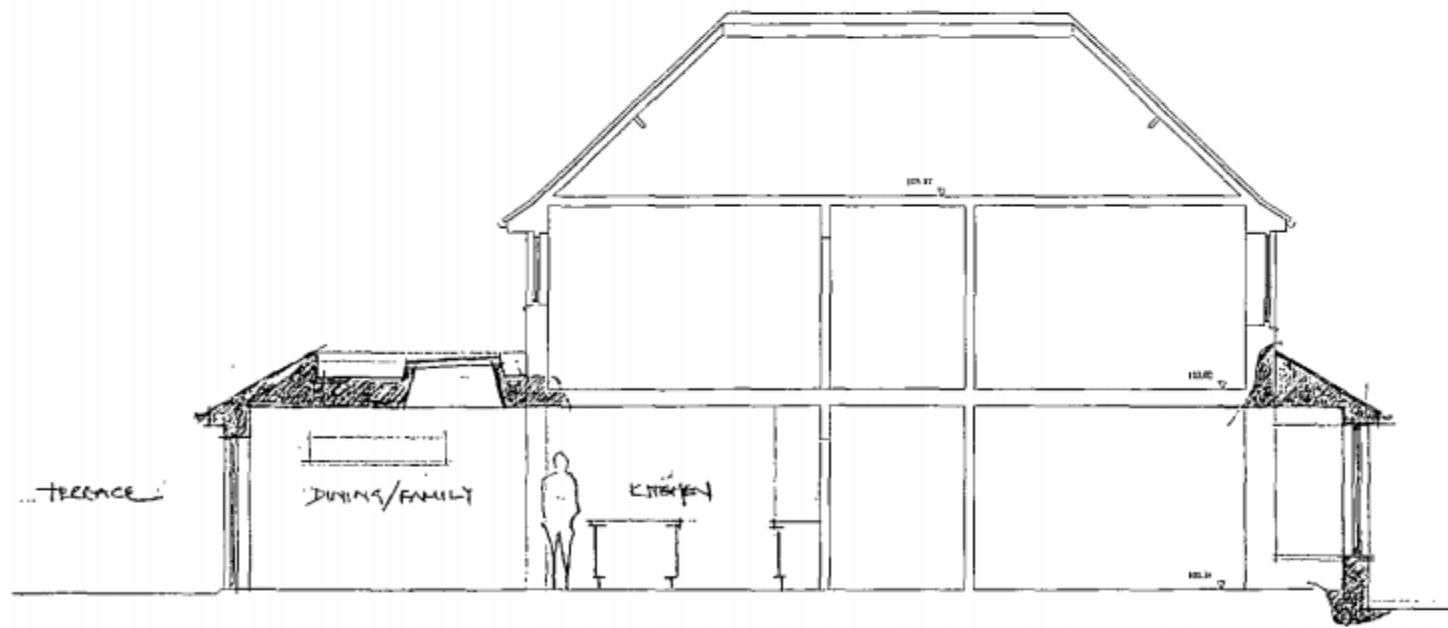

Typical Section

EXTENSIONS AND ALTERATIONS
20 WICKOR WAY, EMSWORTH. HAMPSHIRE. PO10 7RE

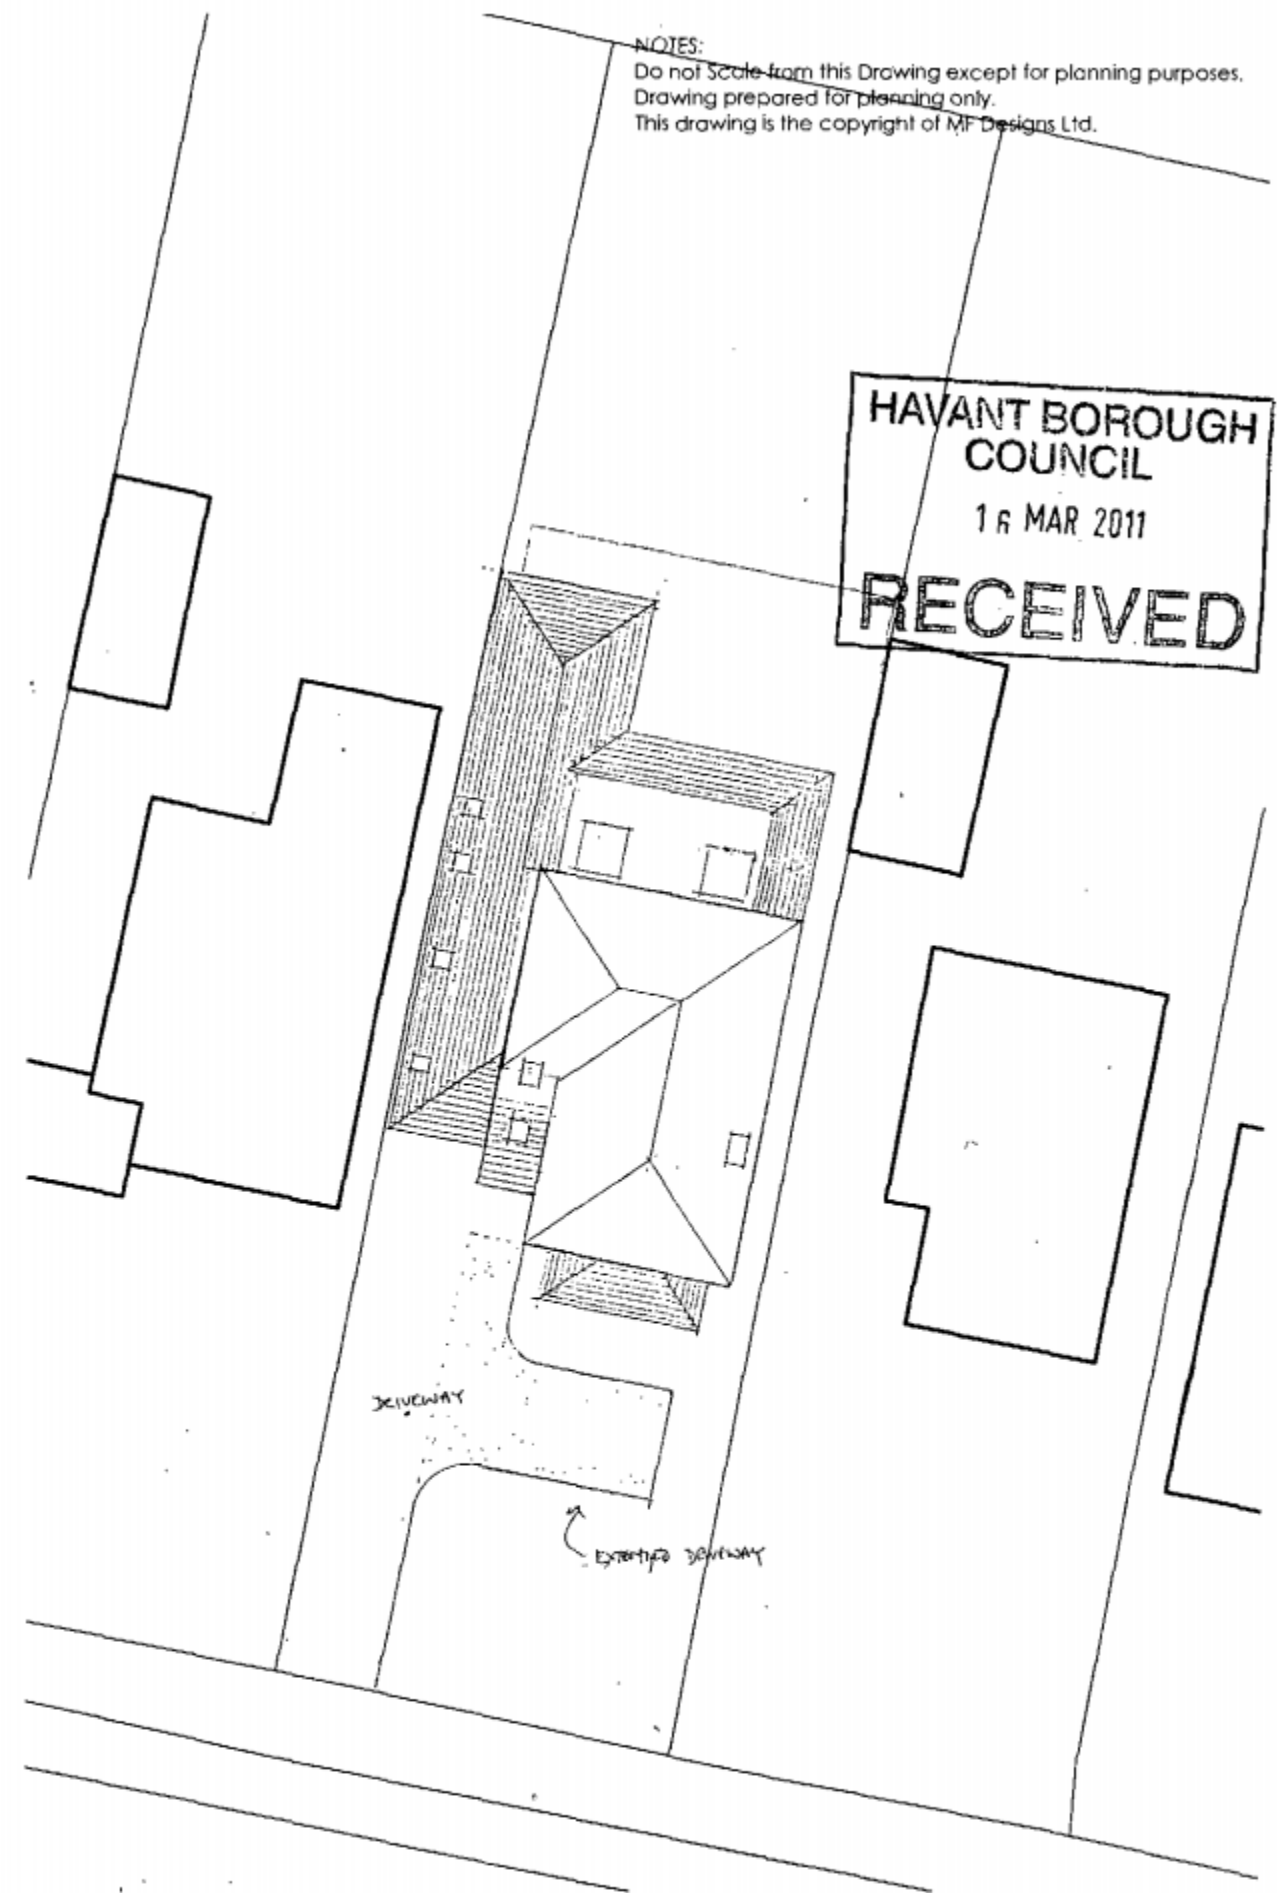

Block

mf designs ltd

Chartered Architects



12 Wensley Gardens • Emsworth • Hampshire • PO10 7RA
 Director: Martin Farrer RIBA • Co Registration No. 4507379

Date: March 2011
 Scale: 1:1250/ 00/100
 Job No: 3014
 Dwg No: 07