


PERMIT

HAVANT BOROUGH COUNCIL
DEVELOPMENT CONTROL
13 APR 2011
RECEIVED

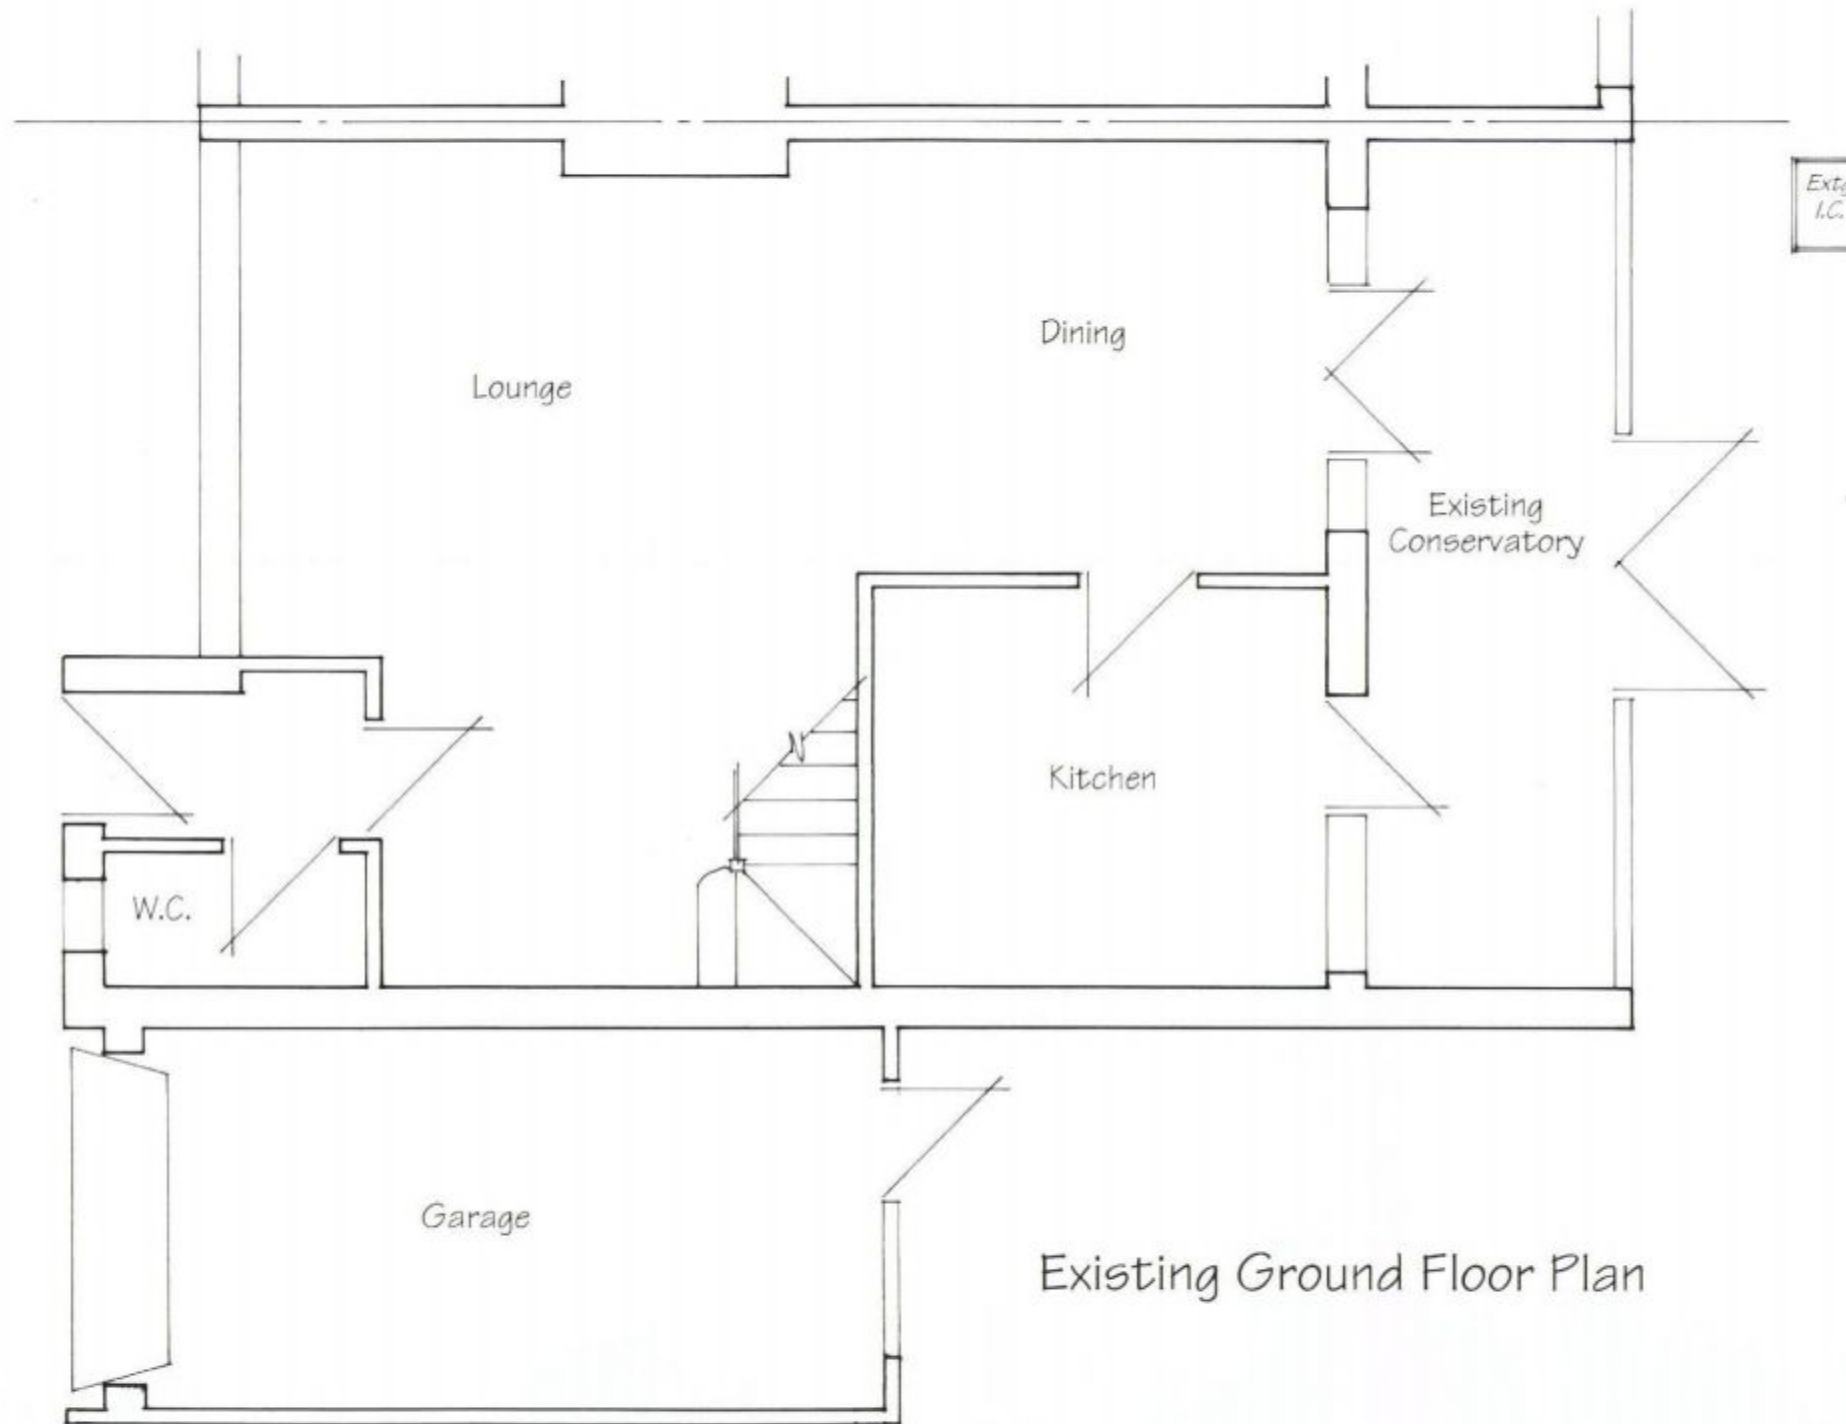

These Plans have been prepared for the purpose of obtaining Planning Permission and/or Building Regulation Approval for the work shown thereon only and should not be used for any other purpose.

© These Plans remain the copyright of the architect and must not be copied or reproduced in any way without written permission with the exception of Local Authorities for Planning Purposes.



Andrew R Dunks

BSc(Hons) MRICS MBEng

Chartered Surveyor and Building Engineer

Unit 1, Brambles Enterprise Centre

Waterlooville, Hants, PO7 7TH

Tel: (023) 9225 3034


e-mail: plans@dunks.freemove.co.uk

Proposed Rear Conservatory
40 Crookhorn Lane
Waterlooville

For Mr M Seal

Scale - 1:50 at Page Size A3

Date - March 2011

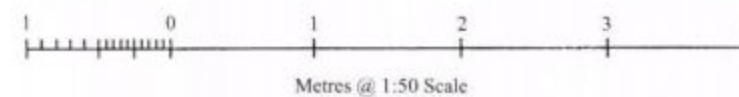

Drawing No. 3478/1