PERMIT

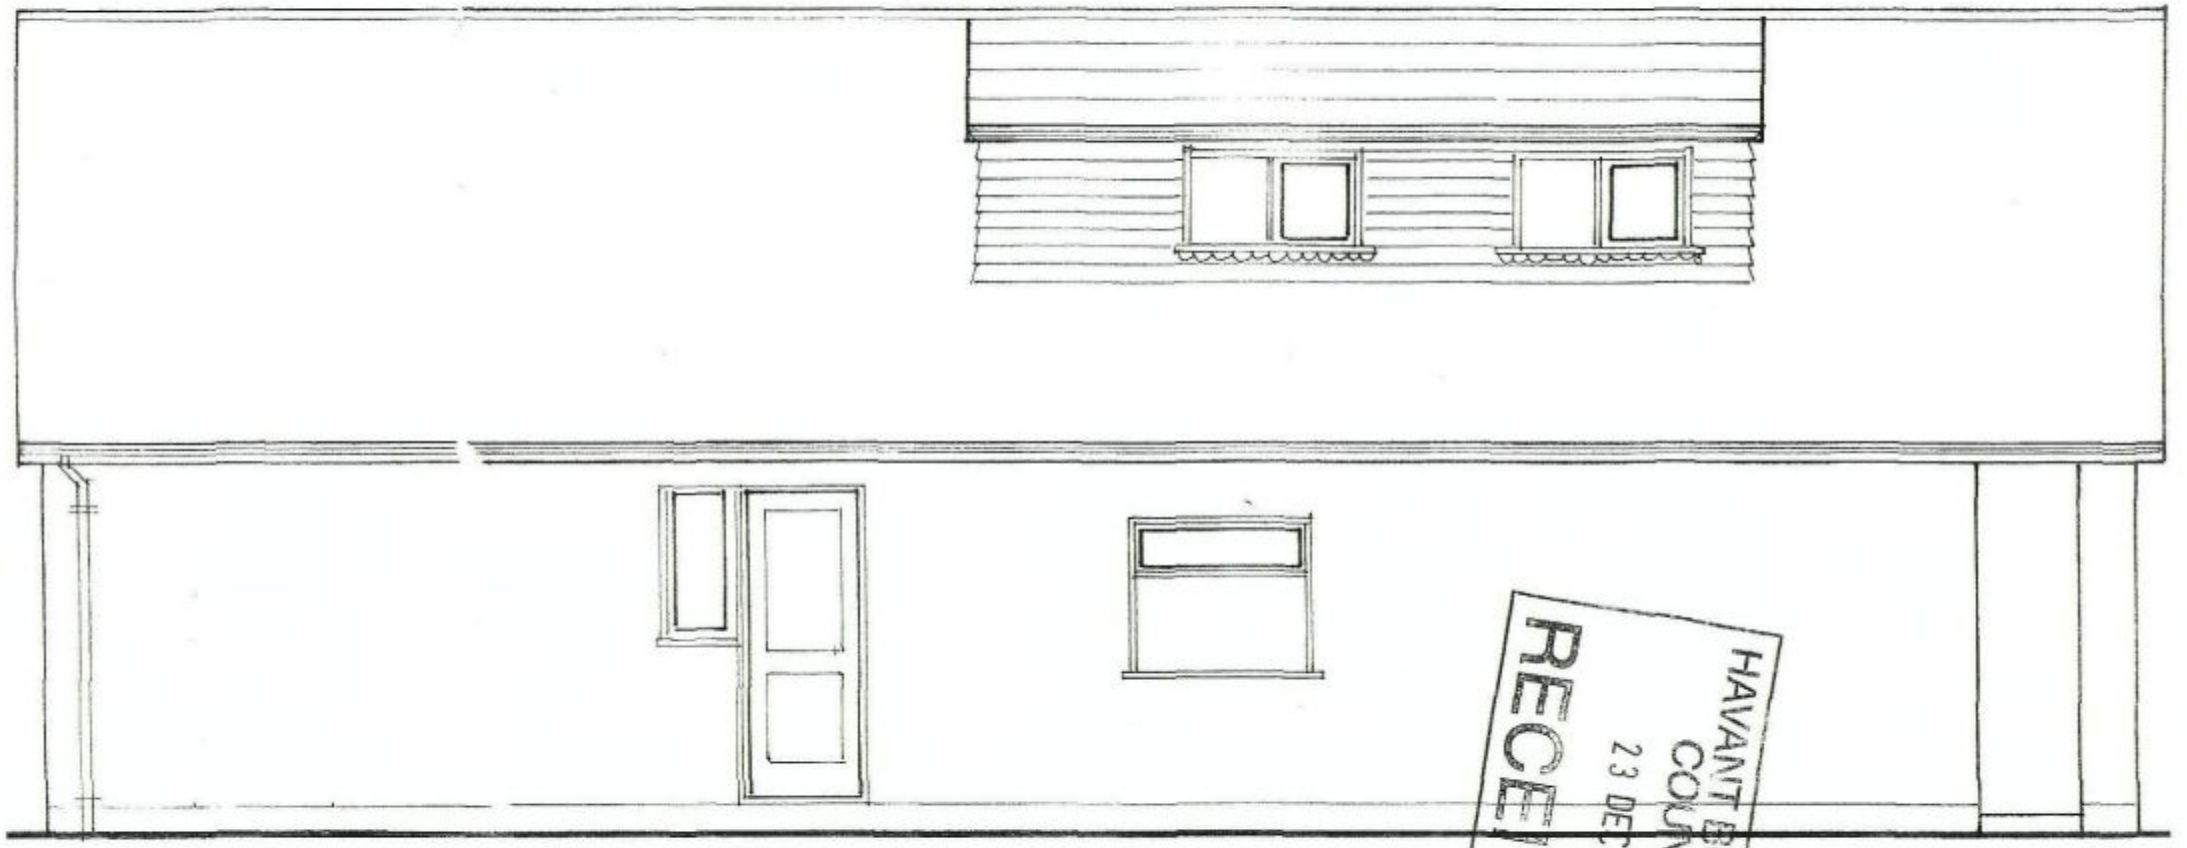

EXISTING SIDE ELEVATION

HAVANT BOROUGH COUNCIL
23 DEC 2010
RECEIVED

57, ANDREW CRESCENT

1/50