
REFUSE



REAR
1:100

SIDE
1:100

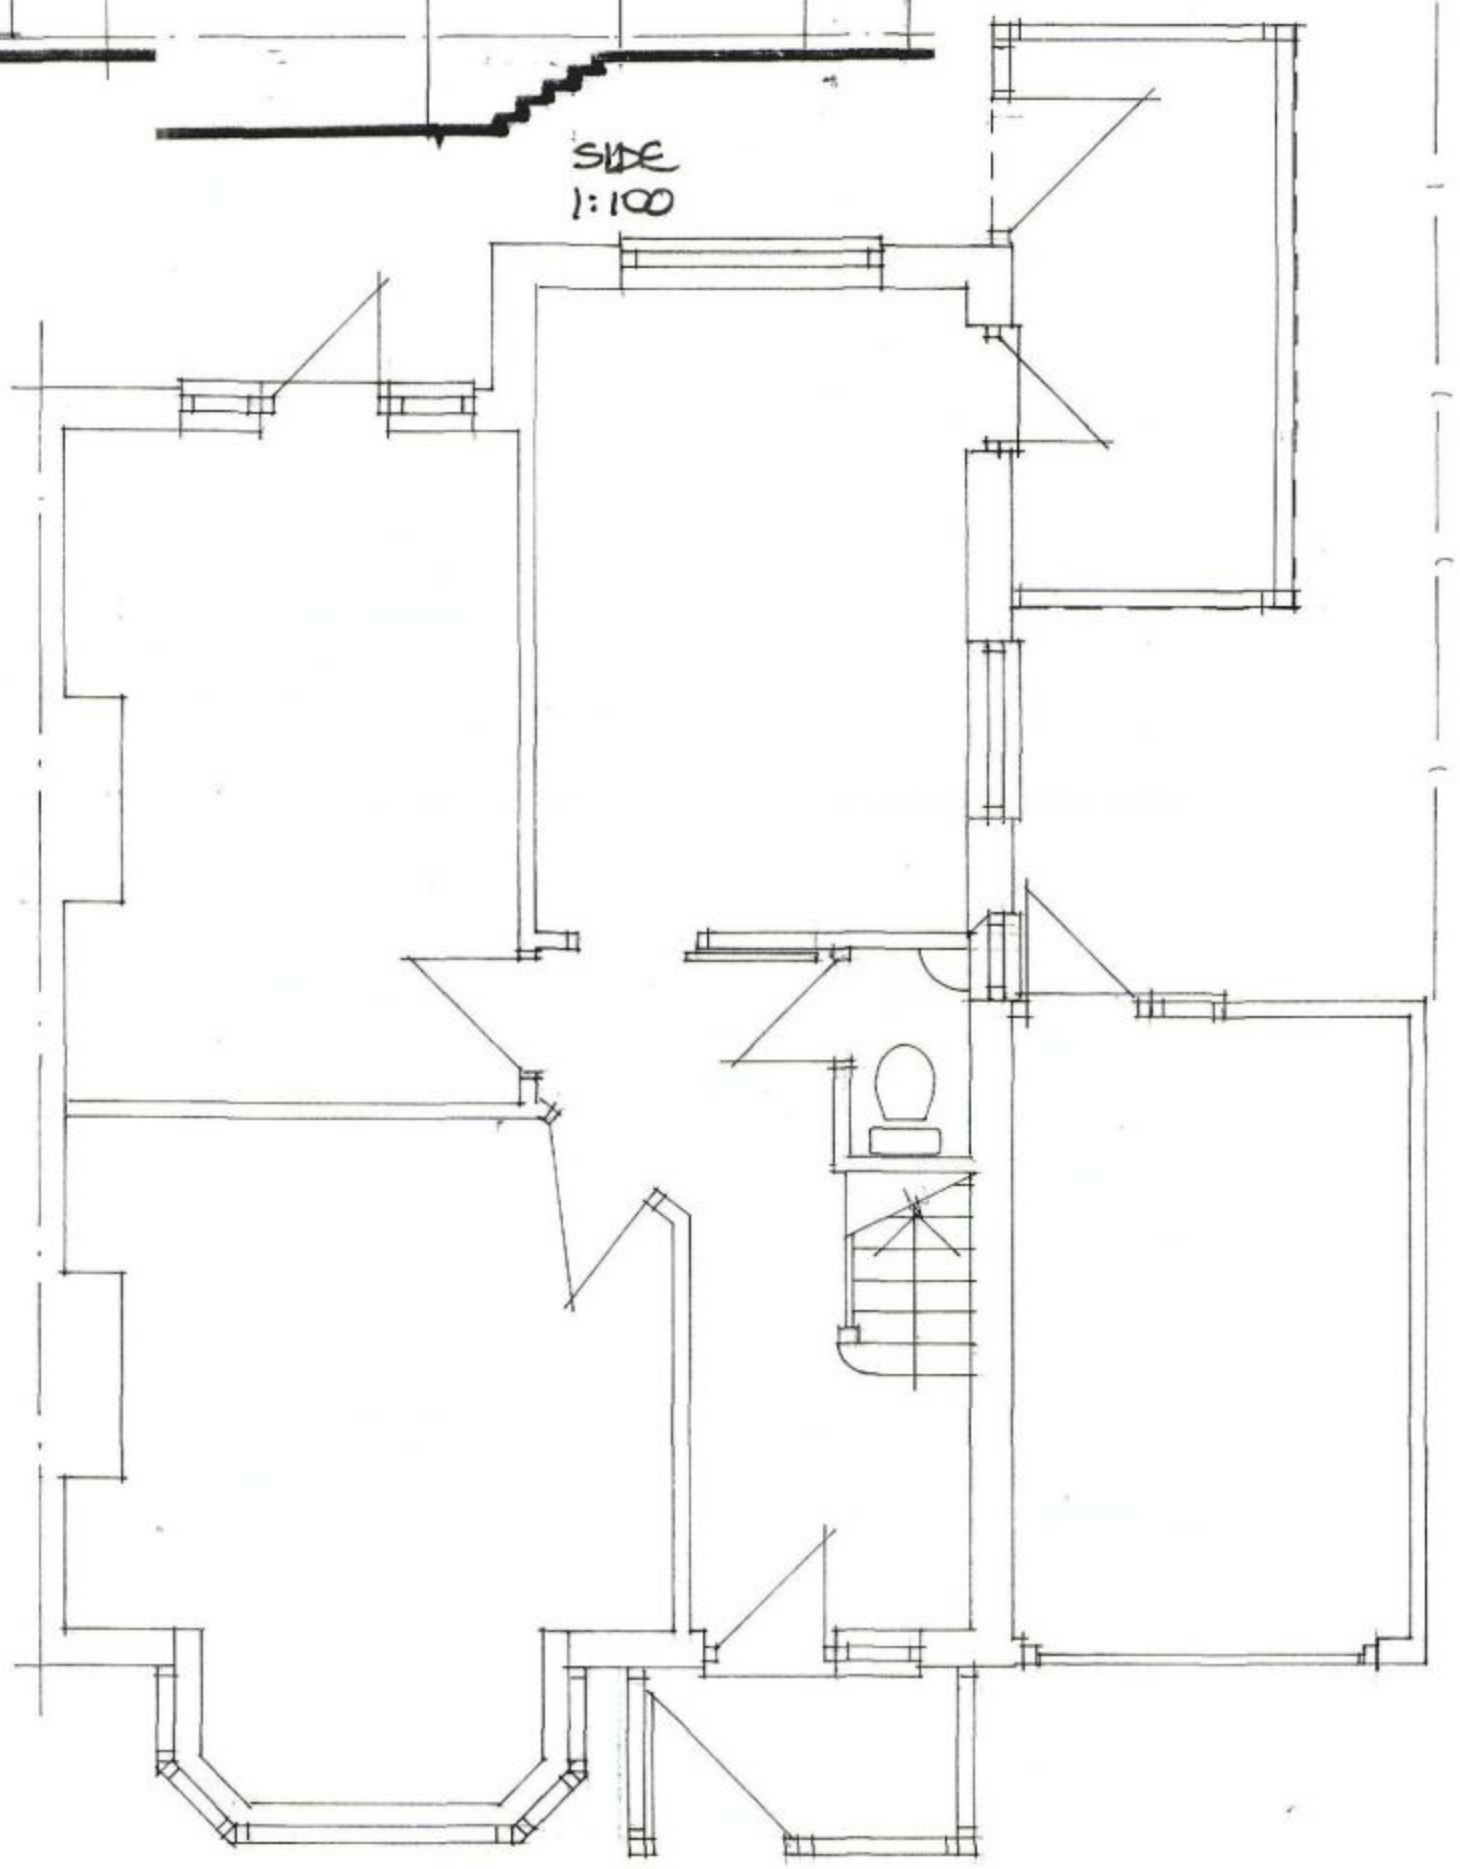

GROUND FLOOR
1:50

HAVANT BOROUGH COUNCIL
17 DEC 2010
RECEIVED

EXISTING DETAILS

50 THE BROW
WATERLOOVILLE