# PERMIT

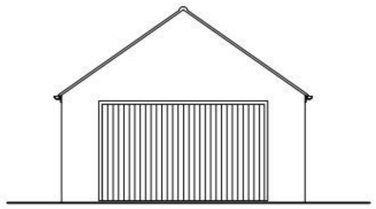

FRONT ELEVATION (EAST) 1:100

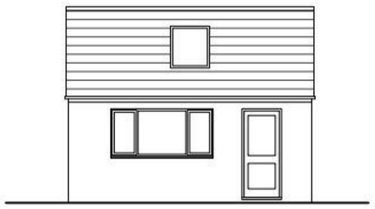

SIDE ELEVATION (SOUTH) 1:100

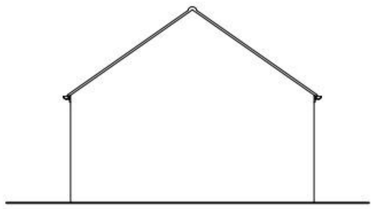

REAR ELEVATION (WEST) 1:100

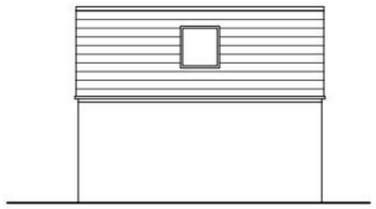

SIDE ELEVATION (NORTH) 1:100

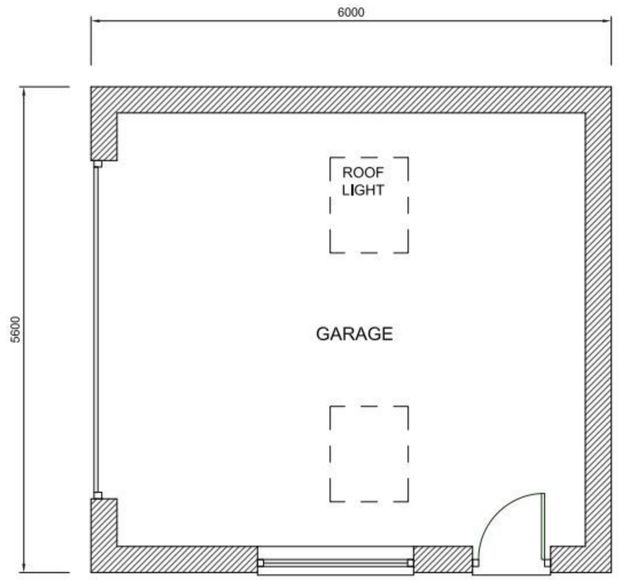


FLOOR PLAN 1:50

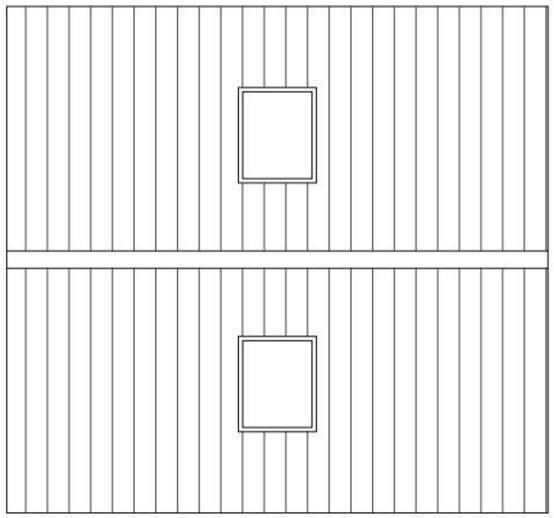

ROOF PLAN 1:50

## PROPOSED GARAGE PLANS & ELEVATIONS

| | | |
|---|---|---|
| DRAWING TITLE: 27 HIGHFIELD AVENUE WATERLOOVILLE PO7 7PY | REVISIONS: A 32-09-2011 ROOF PLAN ADDED – ROOF WINDOWS SHOWN ON PLAN | SJ Atkinson Architectural Drawings |
| DRAWING TITLE: GARAGE PLANS & ELEVATIONS PROPOSED | SCALE: 1:50/1:100 (PDF @A2) DATE: JULY 2011 | 87 Hill Road Portchester Hampshire PO16 8JZ |
| | DRAWING No. 27HA/103/2011A | Tel 02392 352358 Email sja@archdrawings.co.uk |