




Existing North Elevation

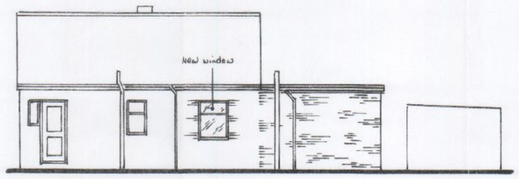

Proposed North Elevation

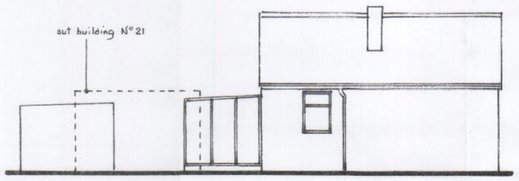


Existing South Elevation

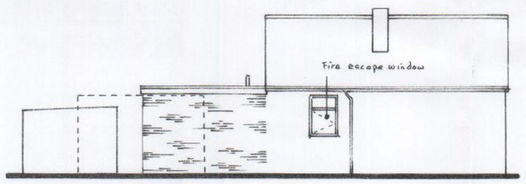

Proposed South Elevation



Existing Rear Elevation

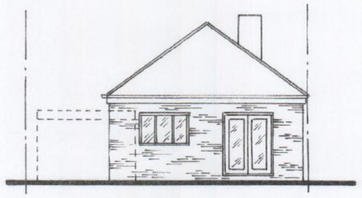

Proposed Rear Elevation

[redacted]

Existing & Proposed Elevations 1 : 100

1m 2m 3m 4m 5m 6m 7m 8m 9m

Proposed Floor Plans & Sections 1 : 50


1m 2m 3m 4m

Site Plan 1 : 200


2m 4m 6m 8m 10m 12m 14m 16m 18m

Location Plan 1 : 1250


10m 20m 30m 40m 50m 60m 70m 80m 90m 100m 110m

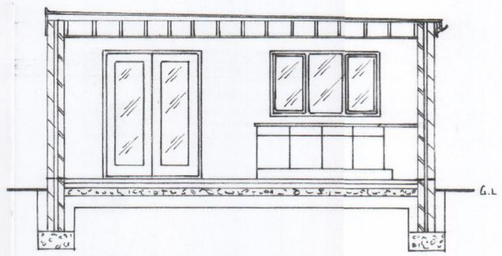


Section A - A

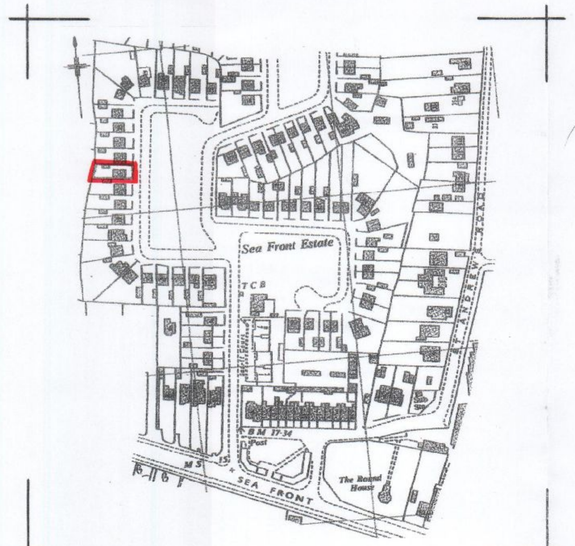

Location Plan

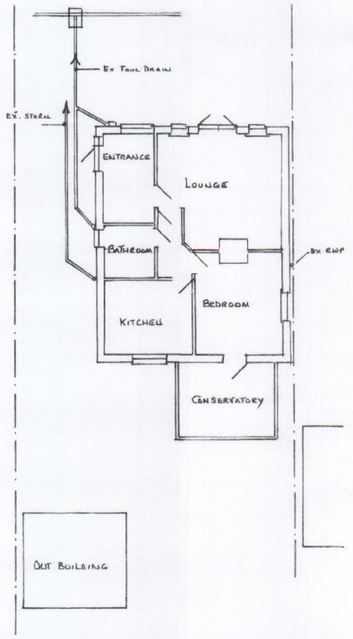

Existing Floor Plan

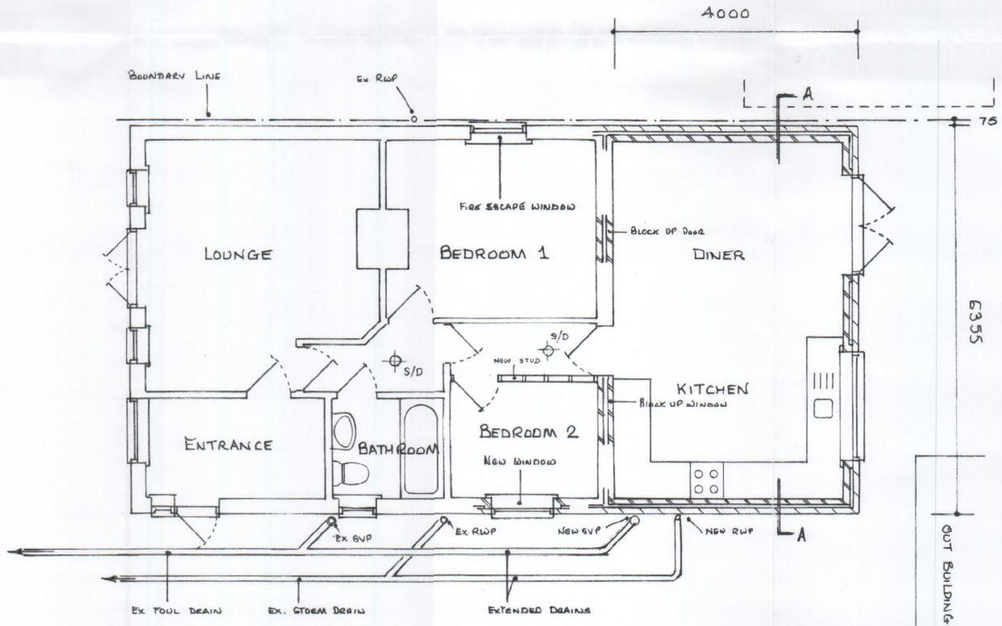

Proposed Floor Plan

HAVANT BOROUGH COUNCIL
22 SEP 2011
RECEIVED

Ordnance Survey Licence No 100045286

	DATE	REVISIONS
D		
C		
B		
A		

CLIENT:
Mr B Barnfield

SITE:
22 Sea Front Estate,
South Hayling Island,
Hants, PO11 9JJ

PROPOSAL:
Proposed Single Storey Rear Elevation Extension

DRAWN BY:
S C P Designs
11 Yew Tree Gardens,
Denmead, Waterlooville,
Hants, PO7 6LH

Office: 023 92 255916
Mobile: 07854 168 351

ALL DIMENSIONS TO BE CHECKED ON SITE

Scale: 1 : 100 - 1 : 50

Date: 30th August, 2011

Drawing No: 3651 - 1/1 REV.