


North West Elevation

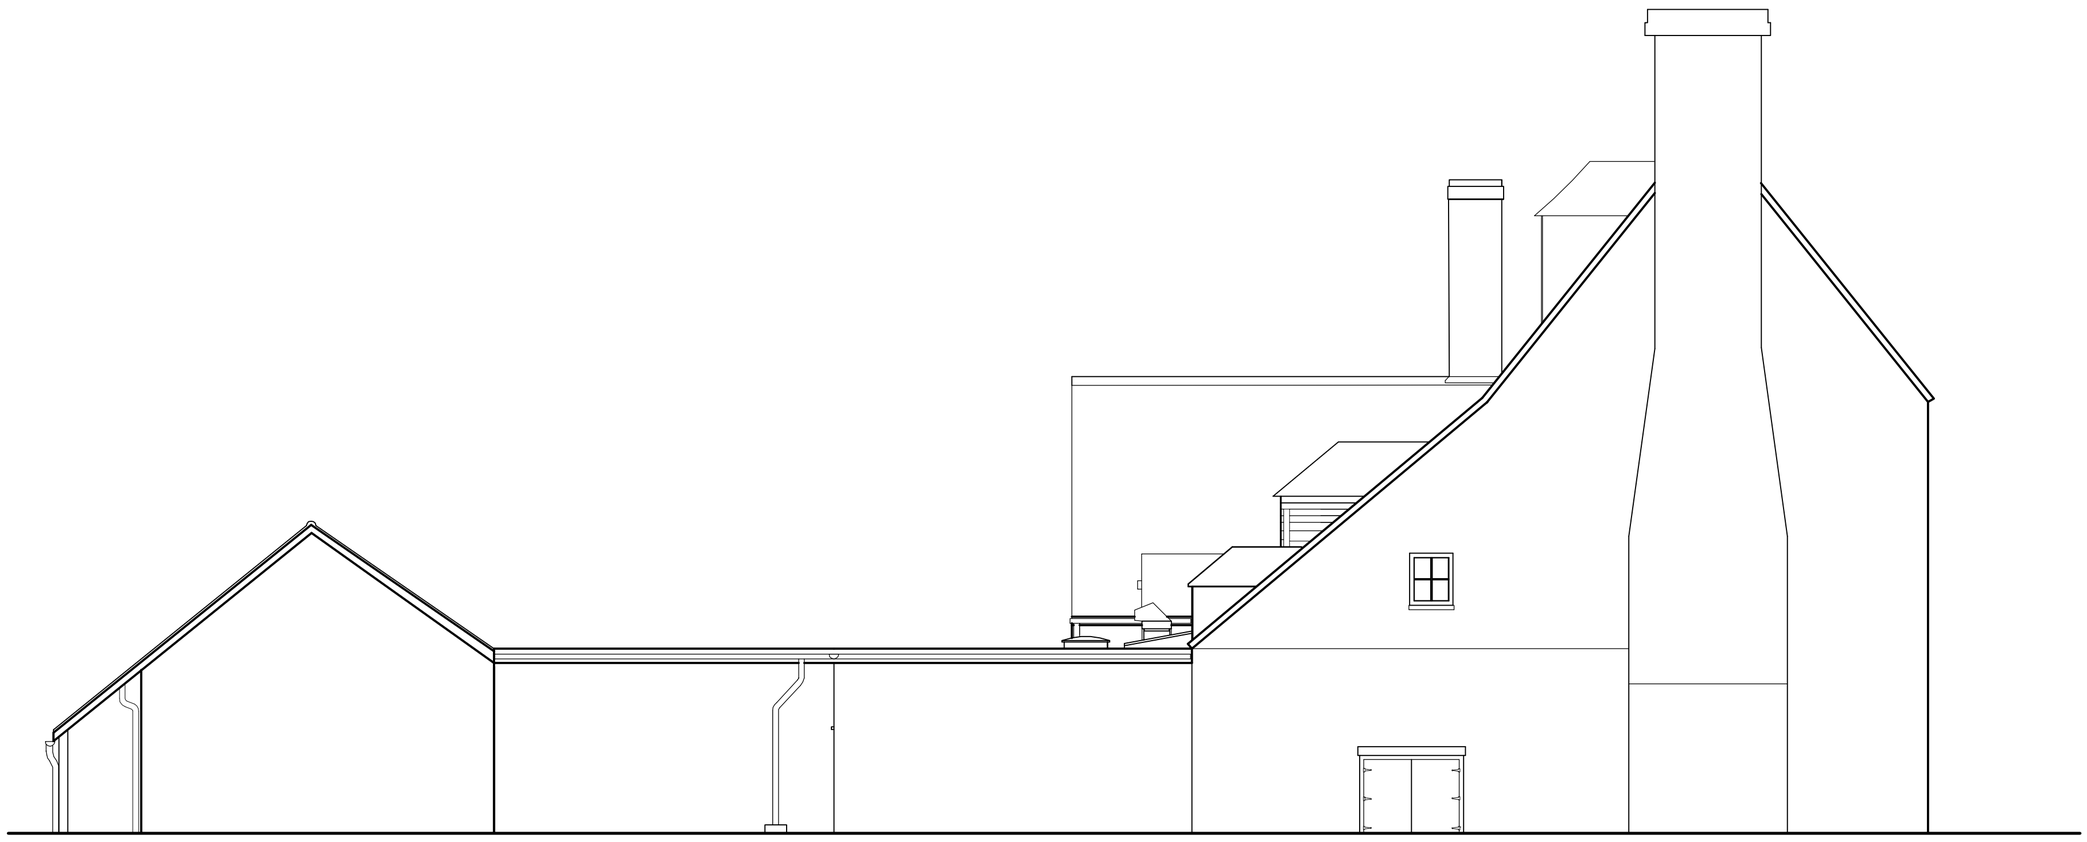

North East Elevation



South West Elevation

METERS

1 0.5 0 1 2 3 4 5

design i.d.

Client: Greene King

Project: Royal Oak, Langstone High Street, Langstone, Havant, Hampshire

Drawing Title: Existing Elevations

Drawing No.: 09.81.GK.R.001

Rev.:

Scale: 1:50 @ A1

Status:

Drawn By:

Date: Oct 2009

All dimensions to be checked on site. Any discrepancies between this drawing and other information is to be referred to the practice. This drawing is copyright.

13 Jubilee Way,Eurolink Business Park, Faversham, Kent ME13 8GD
Tel: 01795 537896 Fax: 08712 516713
E-mail: mail@design-id.ltd.uk
Web: www.design-id.ltd.uk