PERMIT

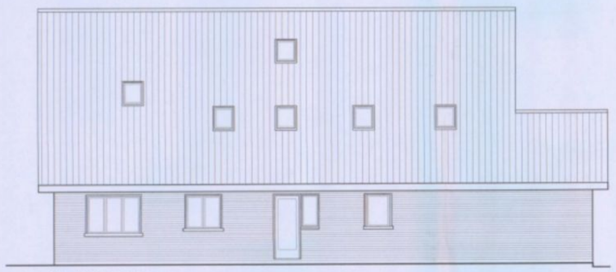

North Elevation



West Elevation

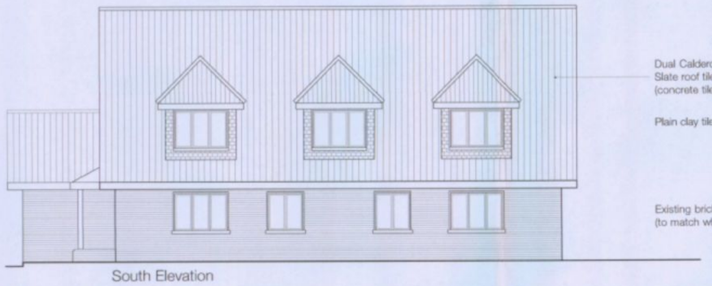

South Elevation



East Elevation

Carport Elevations

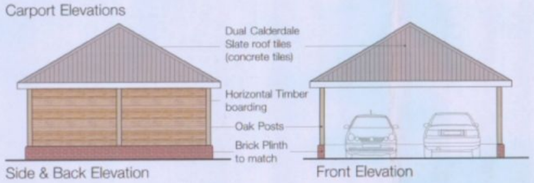

Side & Back Elevation

Front Elevation

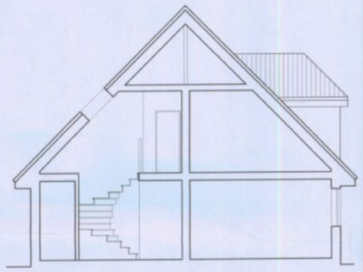

Section a-a



Street scene

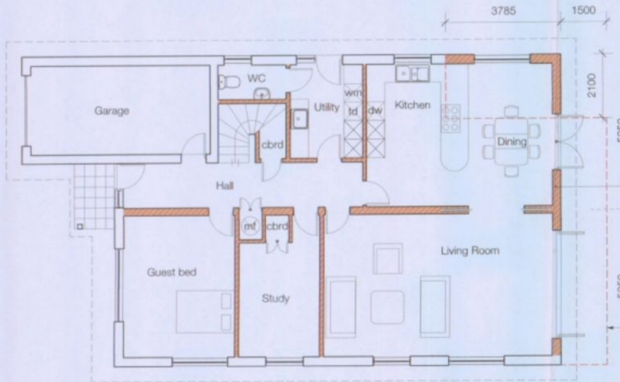

Ground Floor Plan

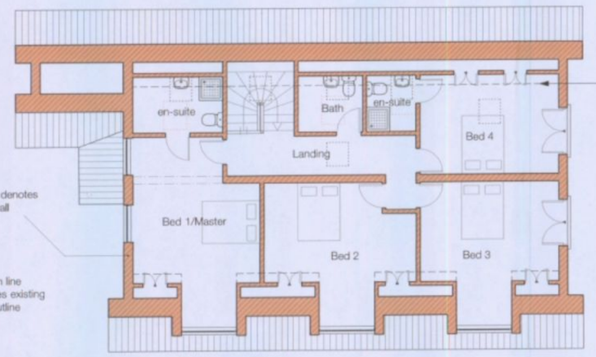

First Floor Plan

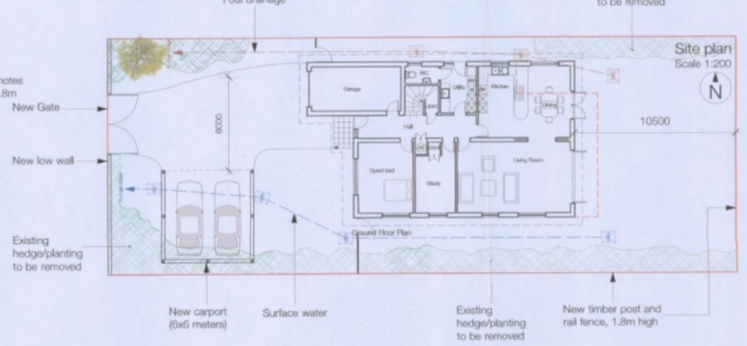

Location plan
Scale 1:1250

Ordnance Survey®

OS Sitemap®

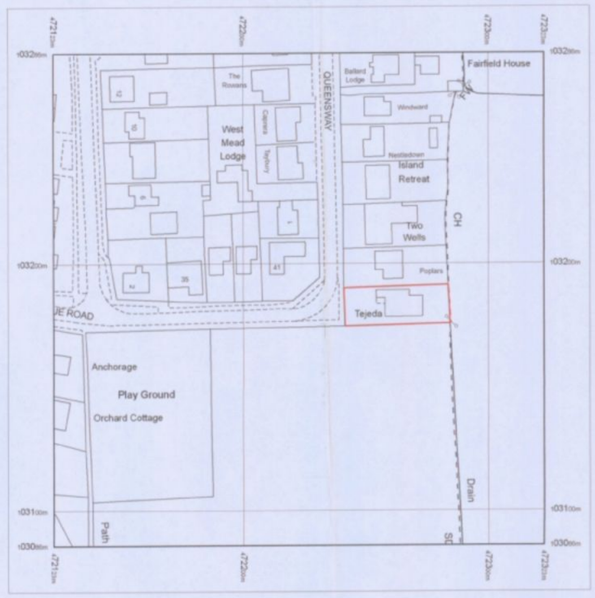

Produced 02.09.2010 from the Ordnance Survey National Geographic Database and incorporating surveyed revision available at this date. © Crown Copyright 2010.

Reproduction in whole or part is prohibited without the prior permission of Ordnance Survey.

Ordnance Survey, the OS Symbol and OS Sitemap are registered trademarks of Ordnance Survey, the national mapping agency of Great Britain.

The representation of a road, track or path is no evidence of a right of way.

The representation of features as lines is no evidence of a property boundary.

Part or all of this OS Sitemap is enlarged from mapping produced at one or more of the following scales: 1:1250, 1:2500, 1:10000.

Metres
0 20 40
Scale 1:1250

Supplied by: **Gormans**
Serial number: 01218200
Centre coordinates: 472222.75 103185.75

Further information can be found on the OS Sitemap information leaflet or the Ordnance Survey web site: www.ordnancesurvey.co.uk

Block plan
Scale 1:500

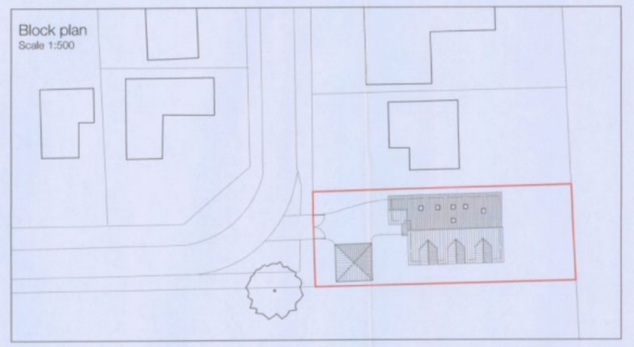

Notes

Do not scale unless for planning purposes

Use only figured dimensions for construction

All dimensions to be checked and verified on site by the contractor

All Dimensions in mm (millimeters) unless otherwise stated

Ordnance Survey paper map copying licence is 100045241

SCALE IS CORRECT WHEN PRINTED ON A1

Revisions	Date	Index

Client
Steve Davis

Job Title
Tejeda
Queensway
Hayling Island
Hampshire
PO11 0LY

HAVANT BOROUGH COUNCIL
DEVELOPMENT CONTROL
10 SEP 2010
RECEIVED

Drawing Title
Planning:
Proposed;
Floor Plan, Elevations, Street Scene, Block, Site & Location Plan

Vincent Edberg
Chartered Architect RIBA

28a The Spain
Petersfield
Hampshire
GU32 3LA

Tel:01730 264499
Fax:01730 231694

e-mail: mail@vincentedberg.co.uk

Drawn	Scale	Date
SJ	1:100, 1:200, 1:500, 1:1250	08/09/10

Job Number/Drawing Number	Rev.
319 - 02	

© Vincent Edberg, Chartered Architect