


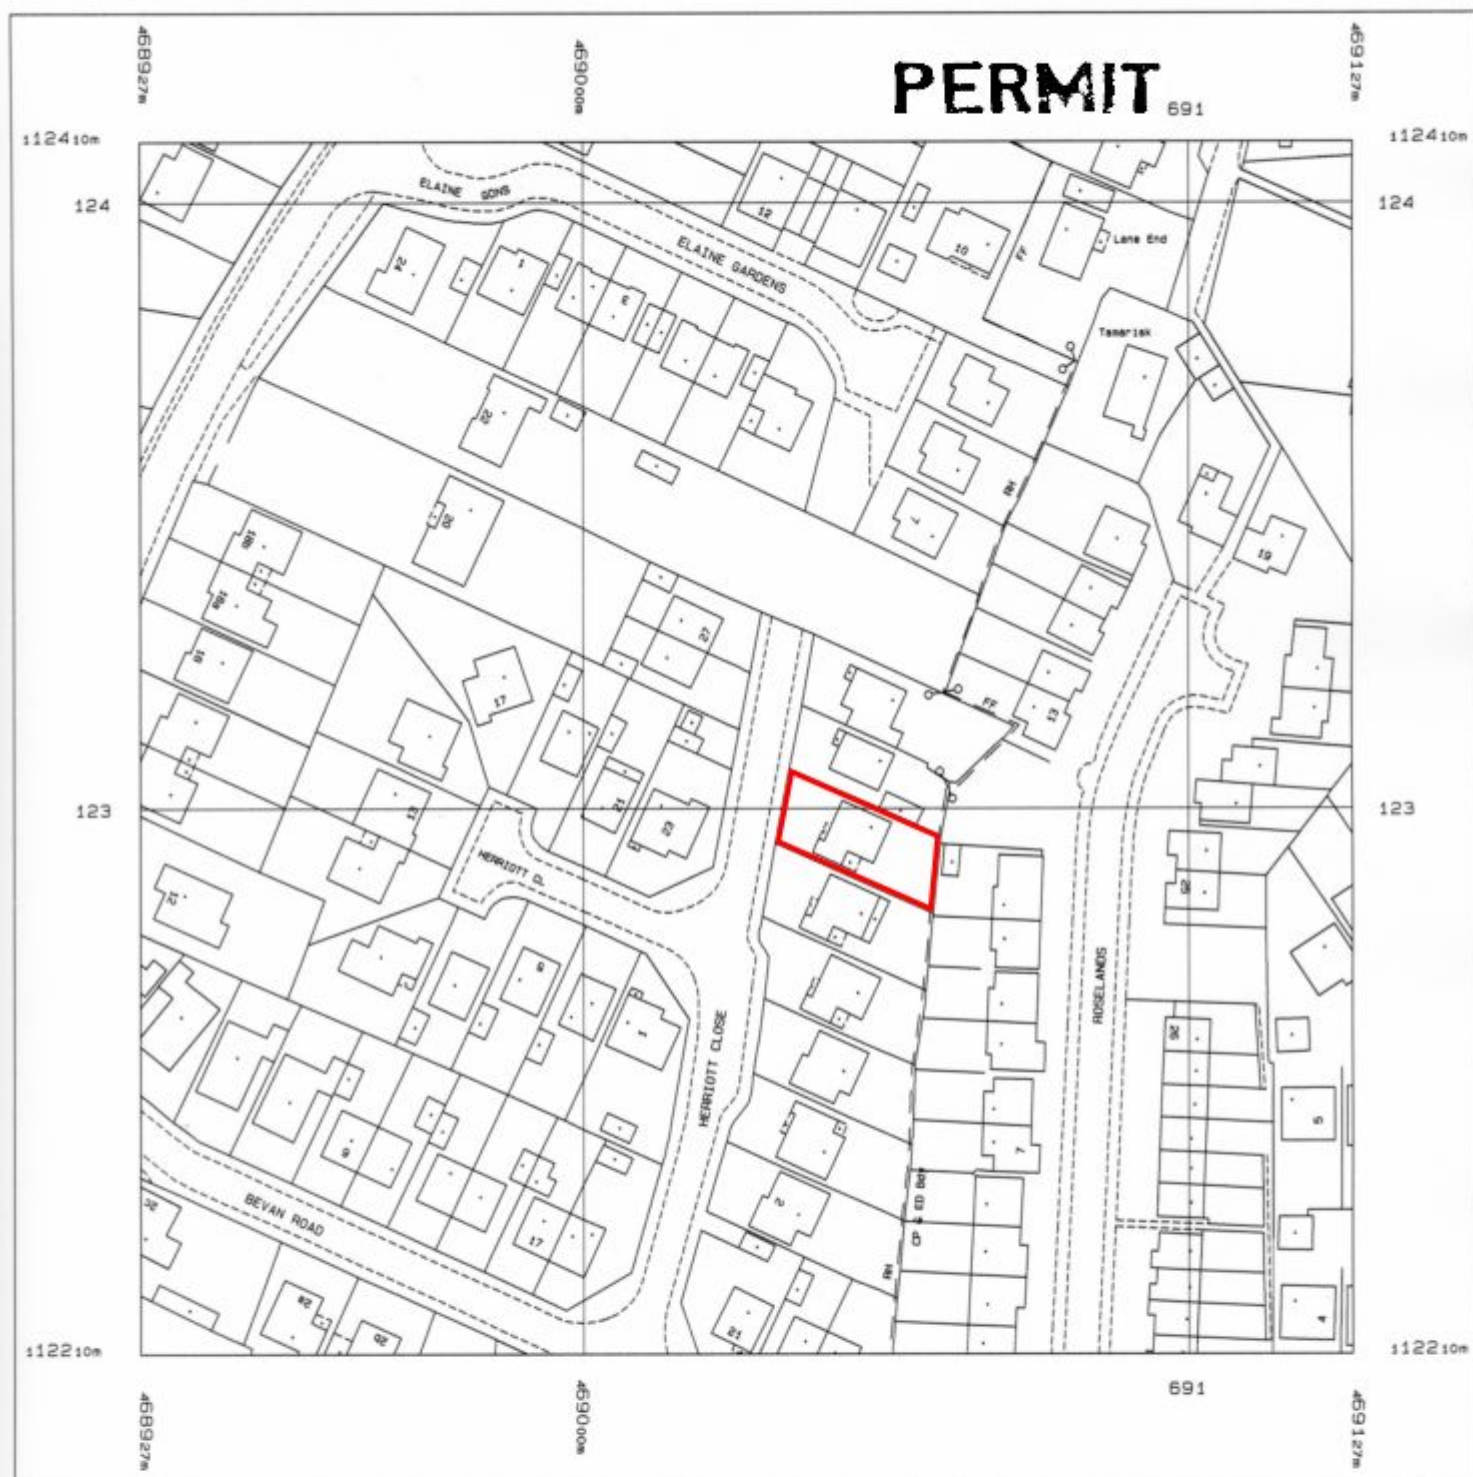


Produced 09 Sep 2004 from Ordnance Survey digital data and incorporating surveyed revision available at this date. © Crown Copyright 2004.

Reproduction in whole or in part is prohibited without the prior permission of Ordnance Survey.

Ordnance Survey, the OS symbol and Superplan are registered trade marks of Ordnance Survey, the national mapping agency of Great Britain.

This Superplan product does not contain all recorded map information.

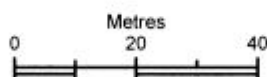

Scale 1:1250

Scale 1:1250
at A4 paper size

National Grid sheet reference at centre of this Superplan: SU6912SW

The representation of a road, track or path is no evidence of a right of way.

Centre Coordinates: 469027 112310

Supplied by: Dome Map Services

Serial Number: 00012905