



APP/10/0007

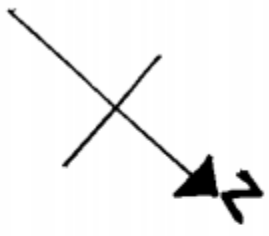

PERMIT

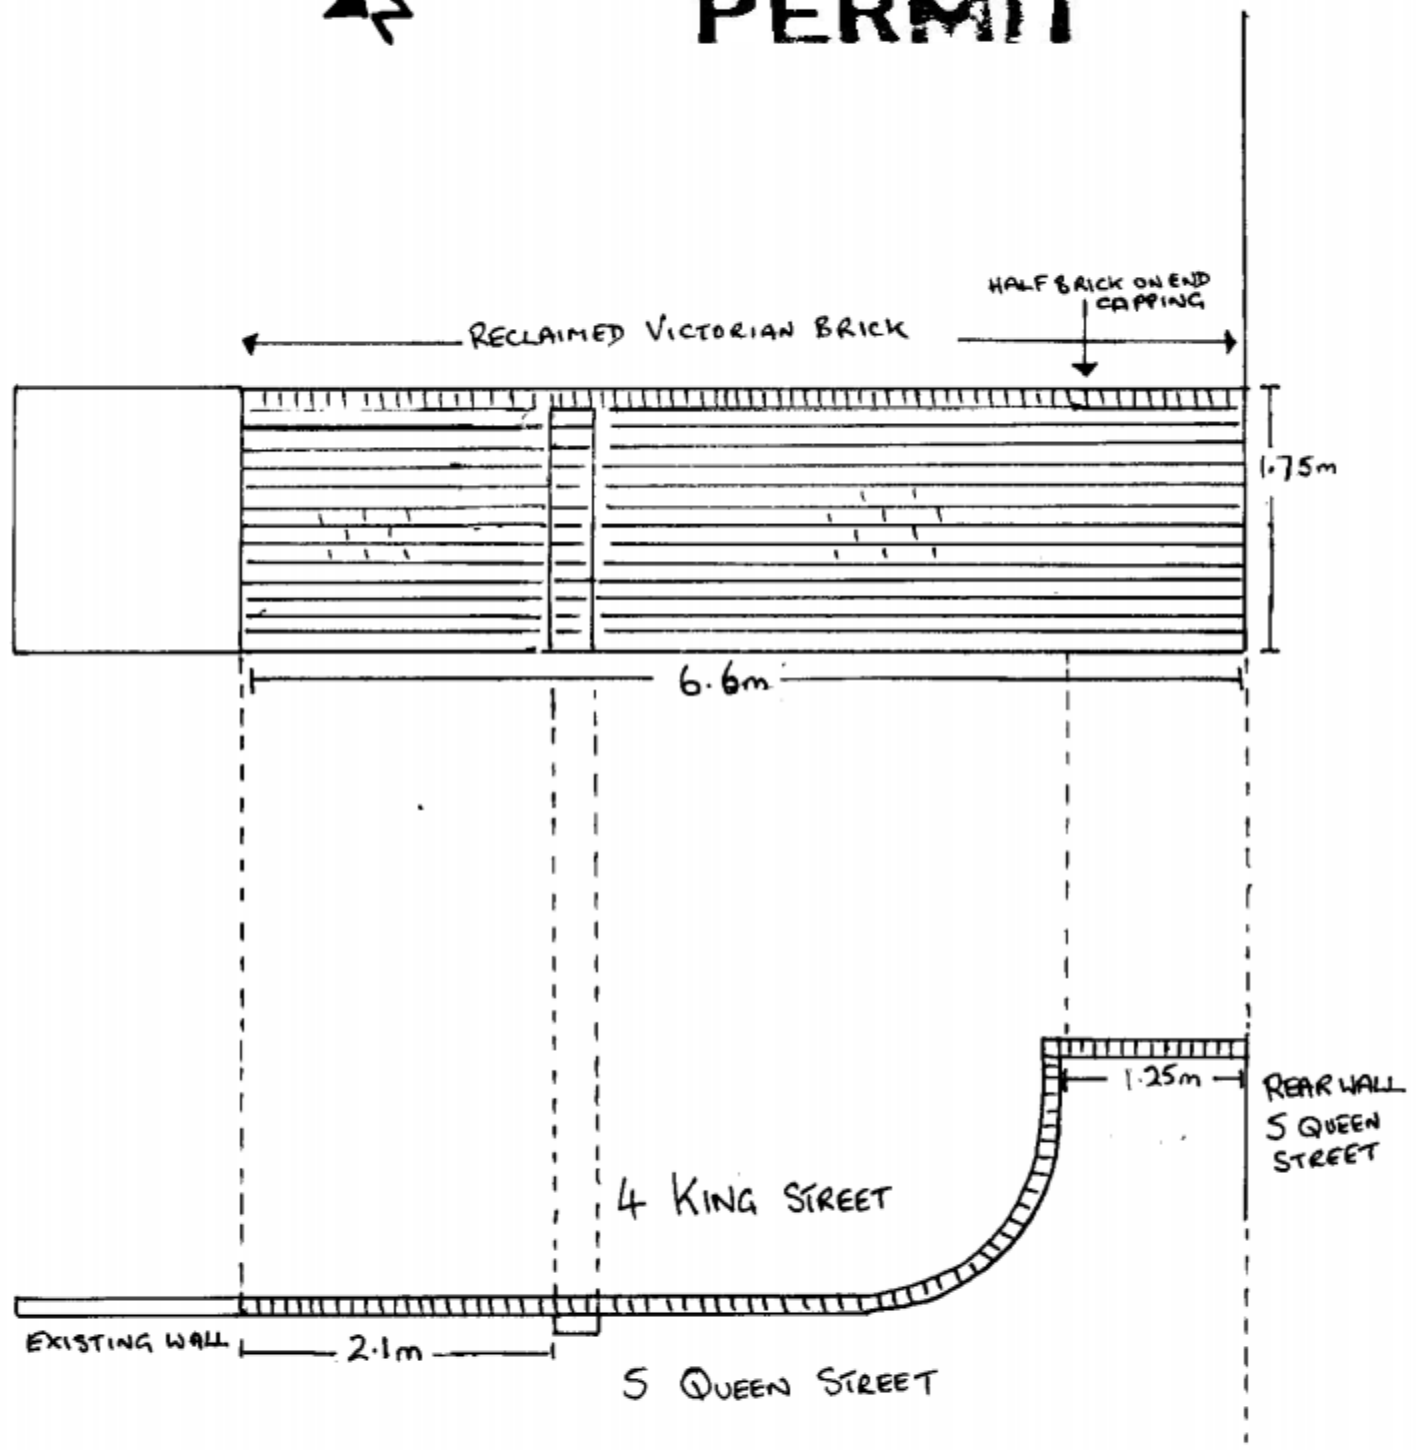

WALL ELEVATION & PLAN 1:50 A4

4 KING STREET | 5 QUEEN STREET
EMSWORTH
PO10 7AZ EMSWORTH
PO10 7BS

HAVANT BOROUGH COUNCIL
DEVELOPMENT CONTROL
22 JUN 2010
RECEIVED