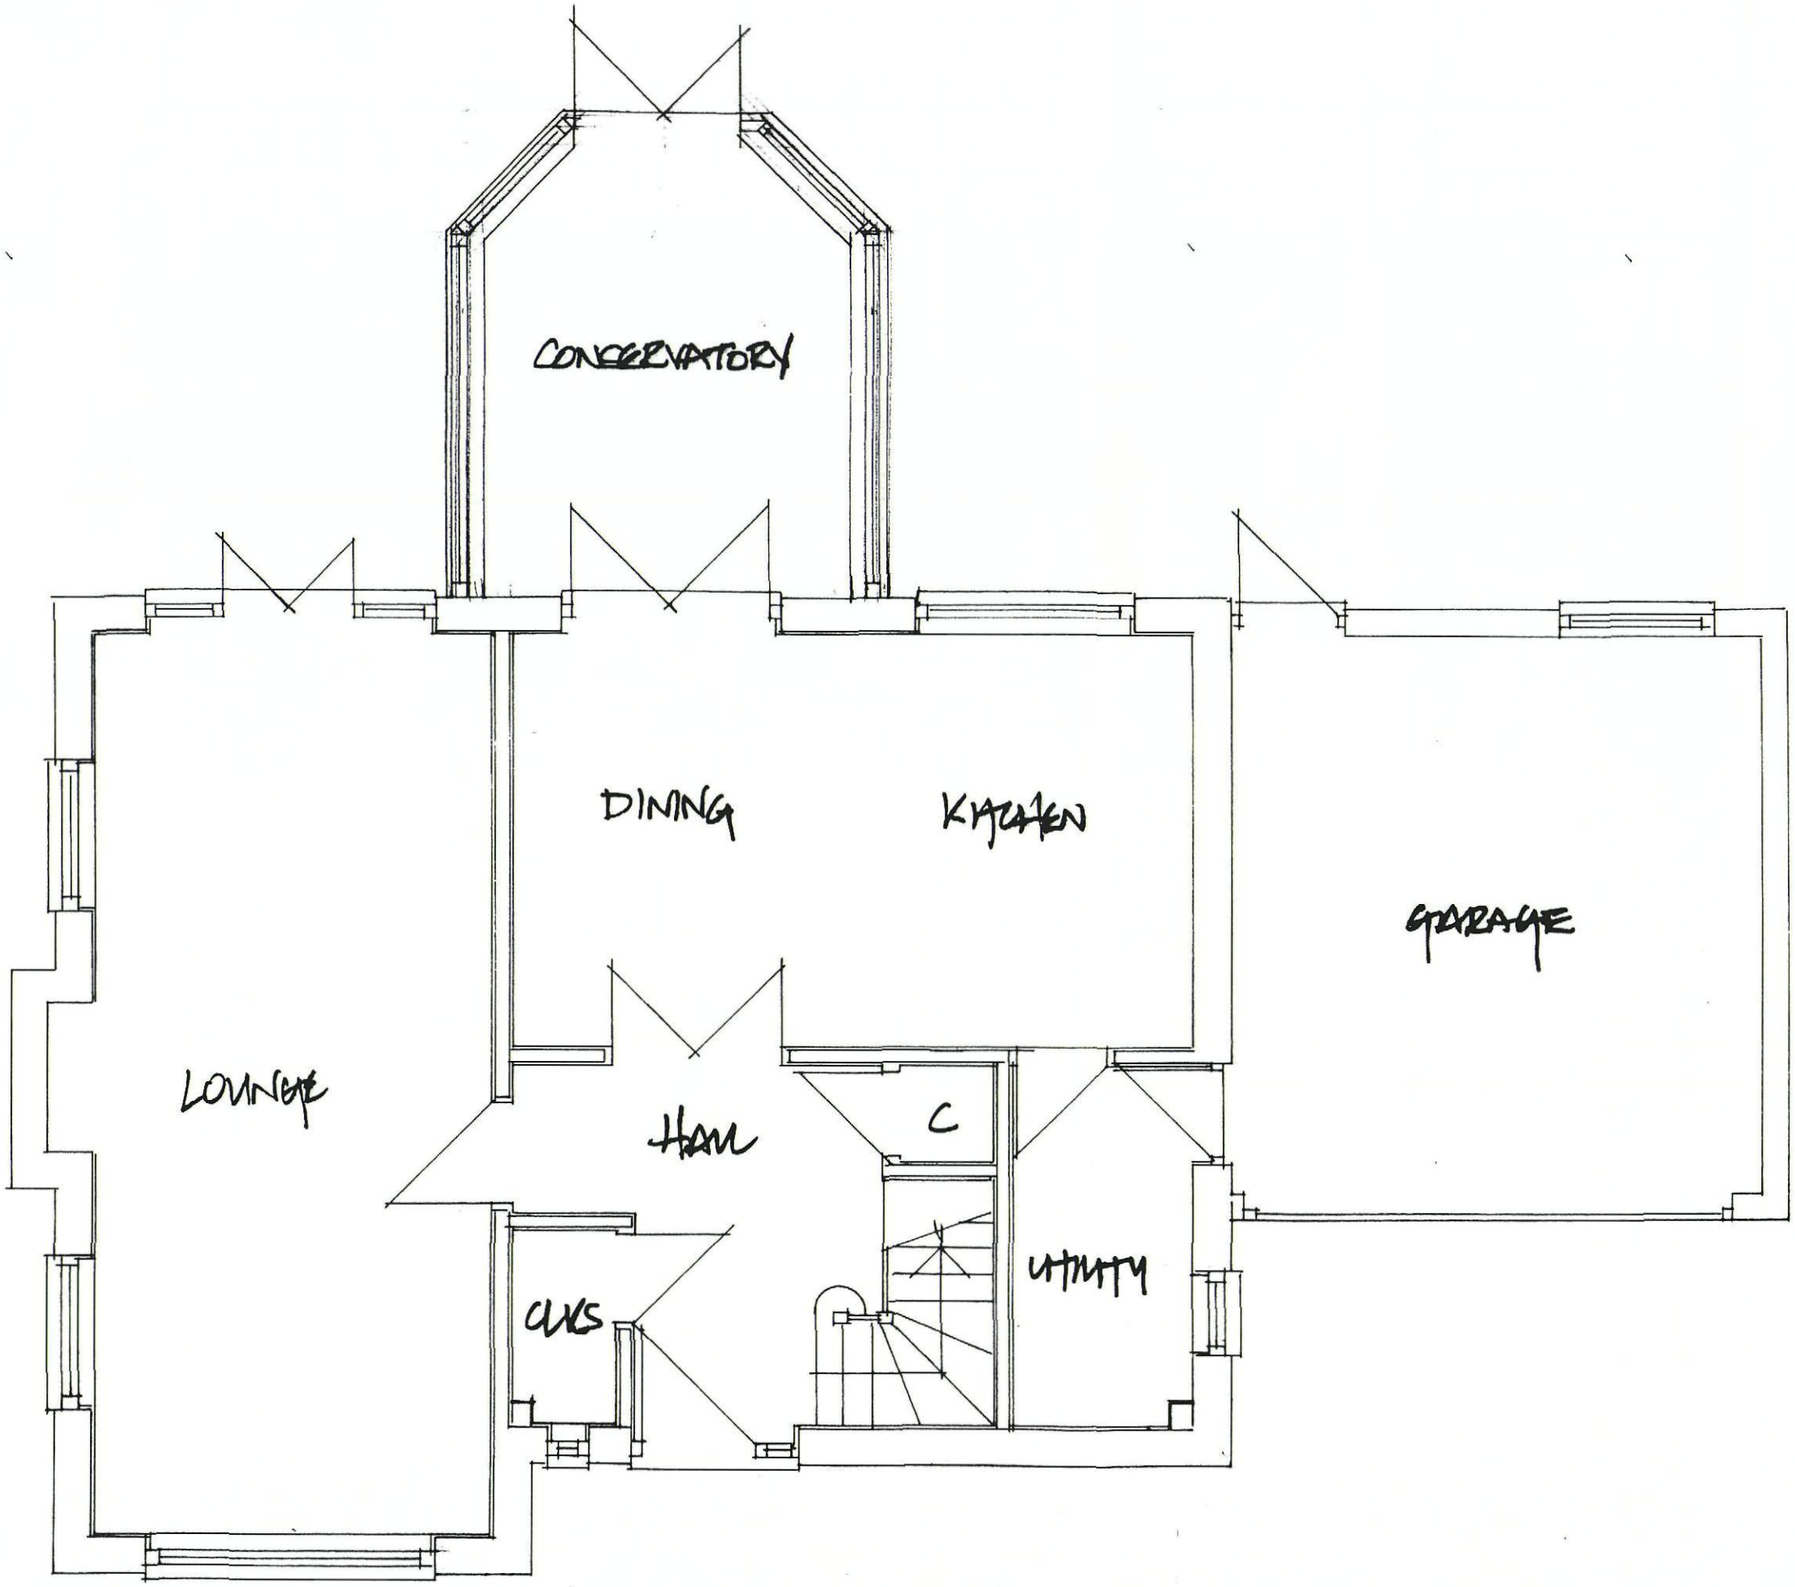


GROUND FLOOR 1:50

B.O.H.
PERMIT

HAVANT BOROUGH
COUNCIL
12 JUL 2010
RECEIVED