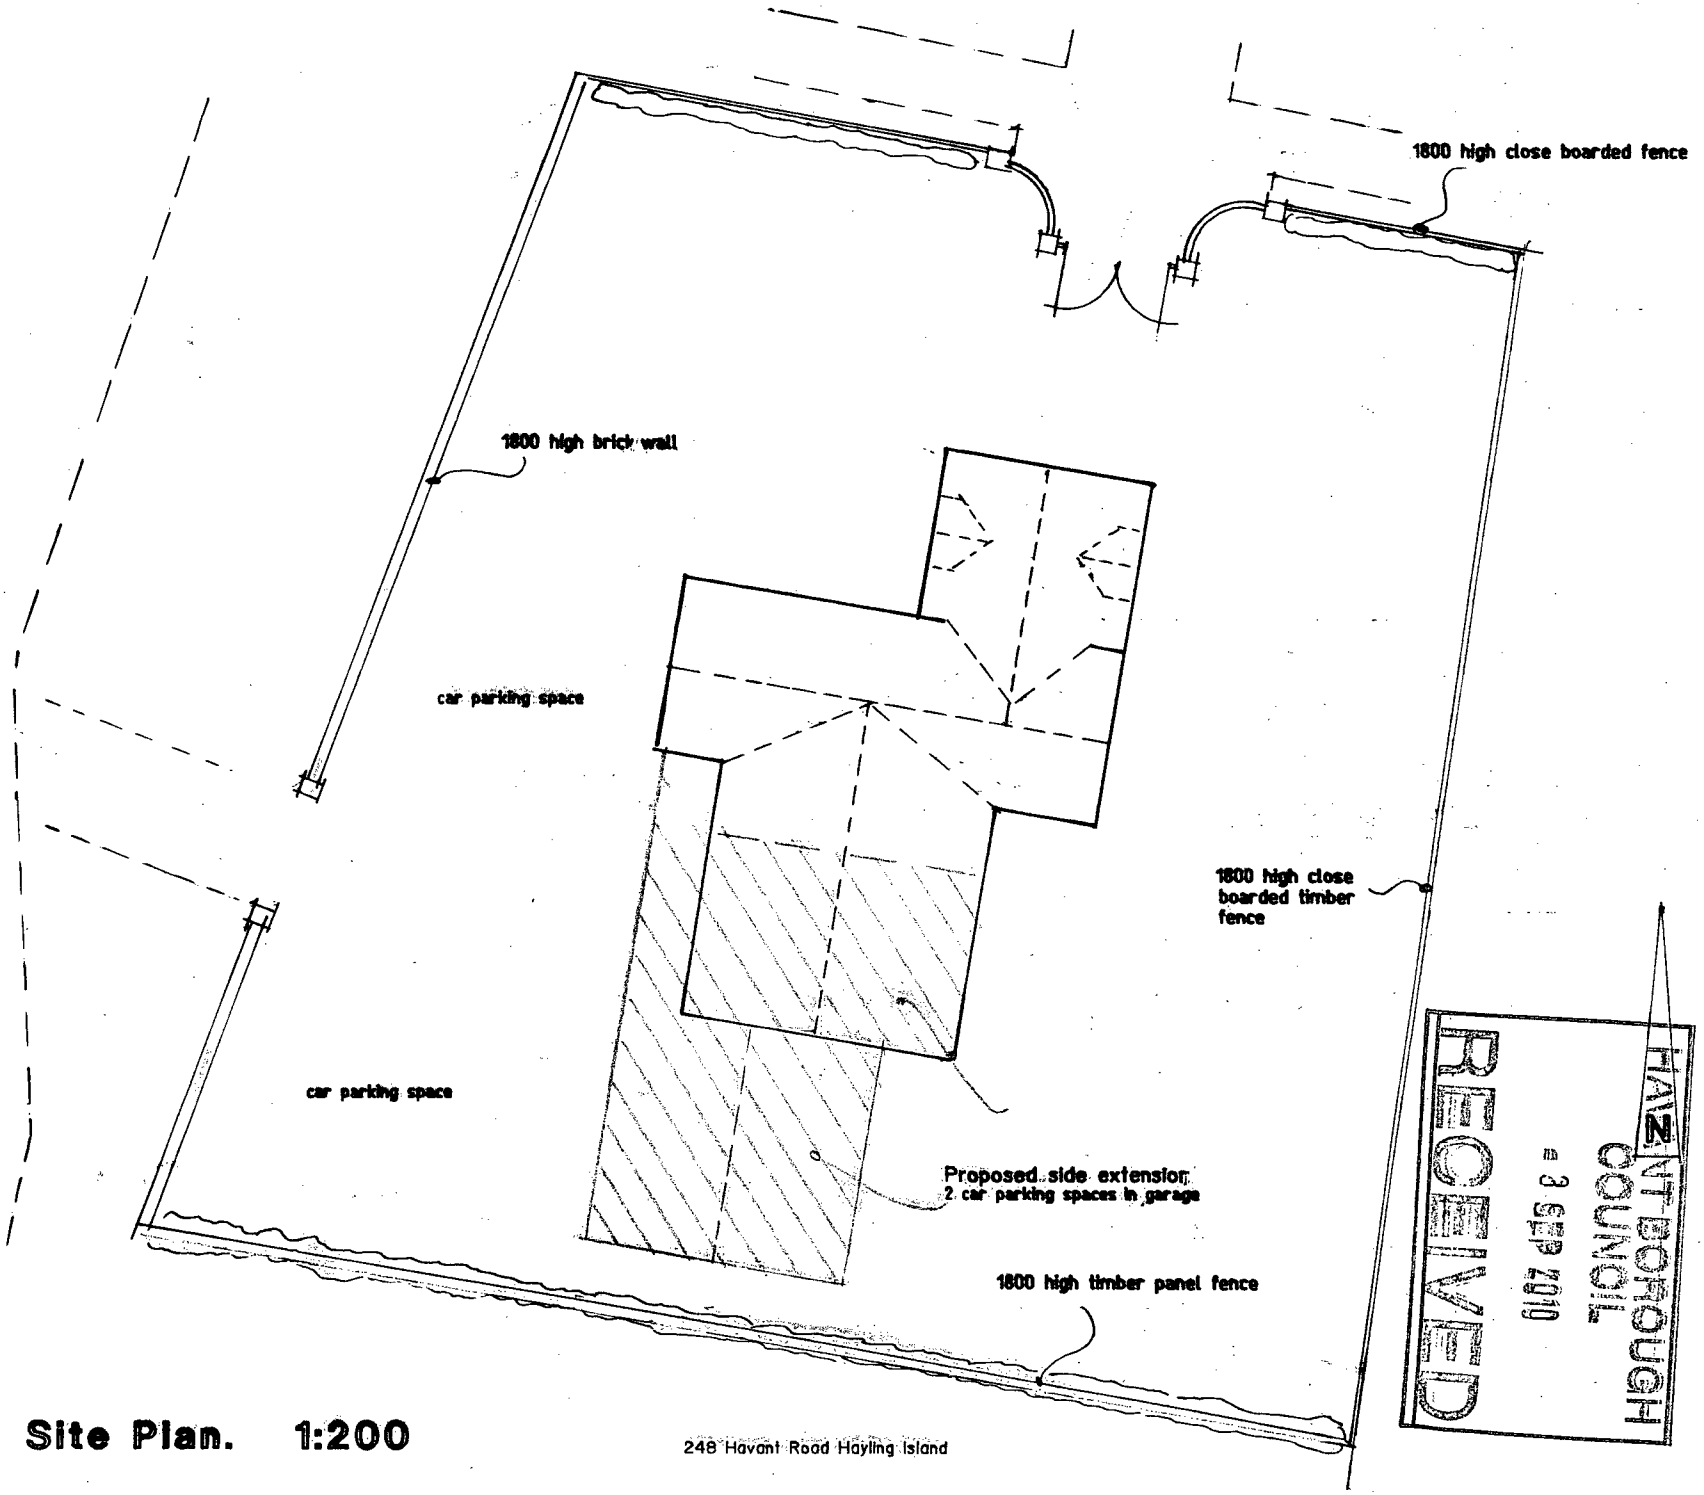


Site Plan. 1:200

248 Havant Road Hayling Island