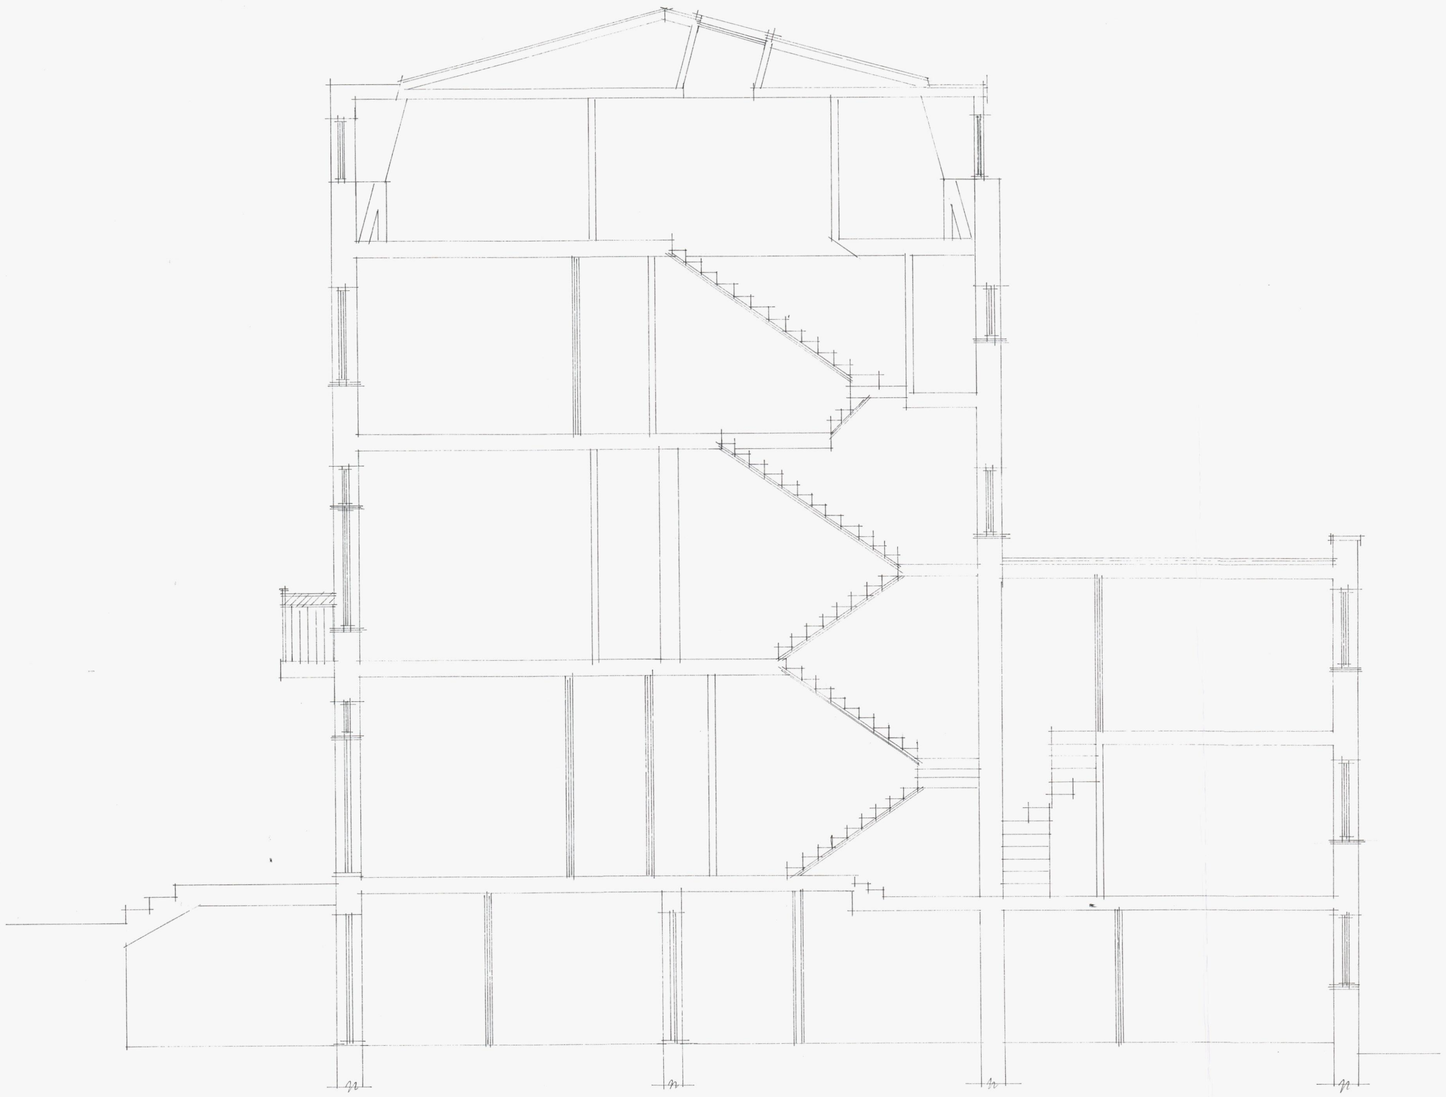

proposed section.

HAVANT BOROUGH COUNCIL
14 OCT 2011
RECEIVED

0 1 2 3 4 5 scale 1:50. m.

0 2 4 6 8 10 scale 1:100.m.

A		
	Date	Revision

© copyright

THORNS-YOUNG
ARCHITECTURAL

THORNS - YOUNG LTD.
232 London Road, North End, Portsmouth PO2 9JO
Tel: (023) 9267 2883 Fax: (023) 9266 3457

Client
mr b laly

Job Title
39 sea front
hayling island

Drawing Title
section

Scale 1:50 : at A1

Date sept '2011 Drawn by sa

Drg. No. 4127-11-5. Rev.

JRY GRAPHICS 537451

ARCHITECTURAL 594 x 841mm A1