

PERMIT

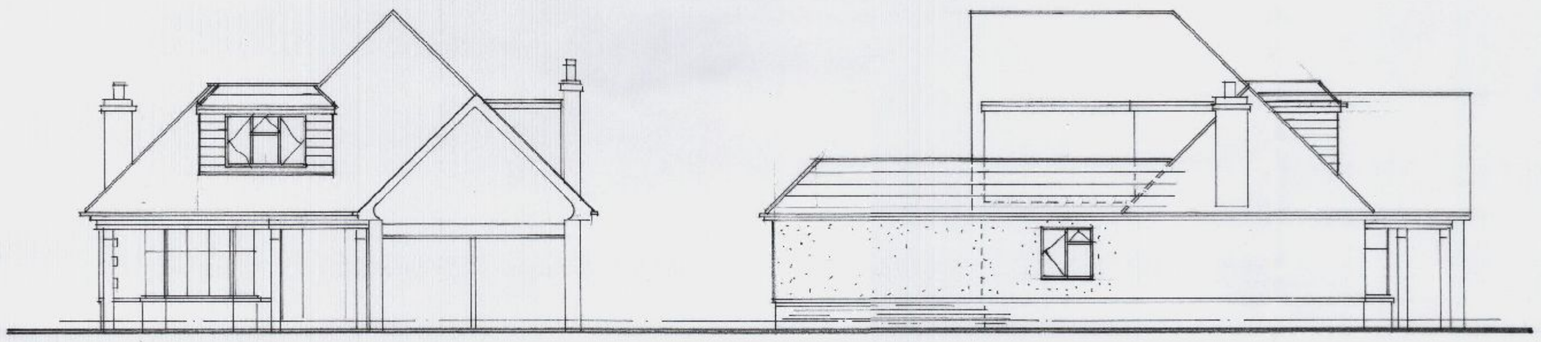


FRONT SIDE

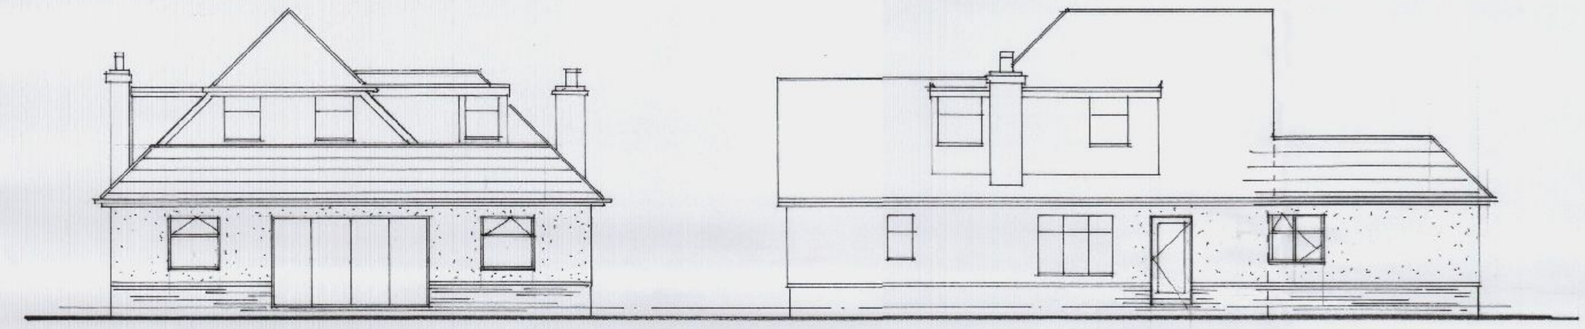


REAR SIDE

EXISTING ELEVATIONS 1:200



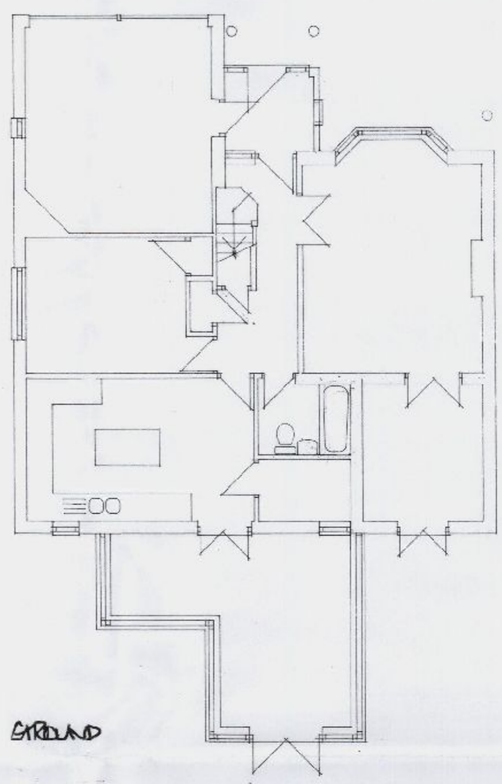


GROUND

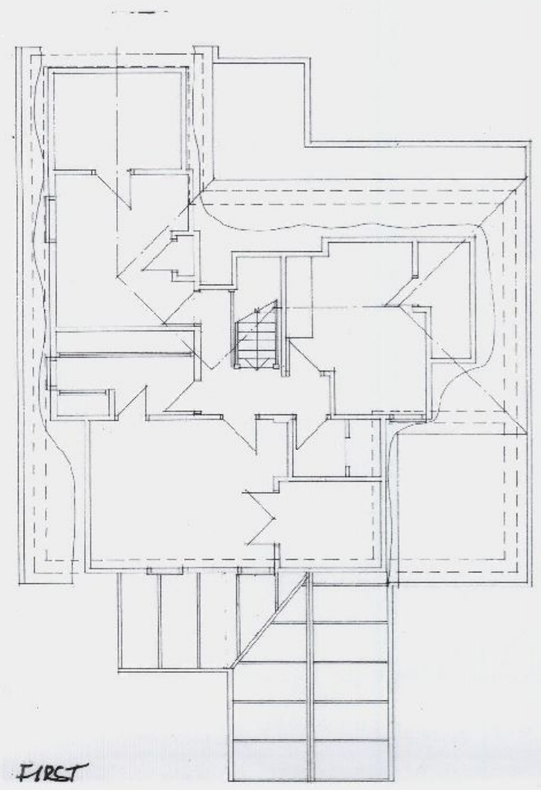


FIRST

EXISTING FLOOR PLANS 1:100

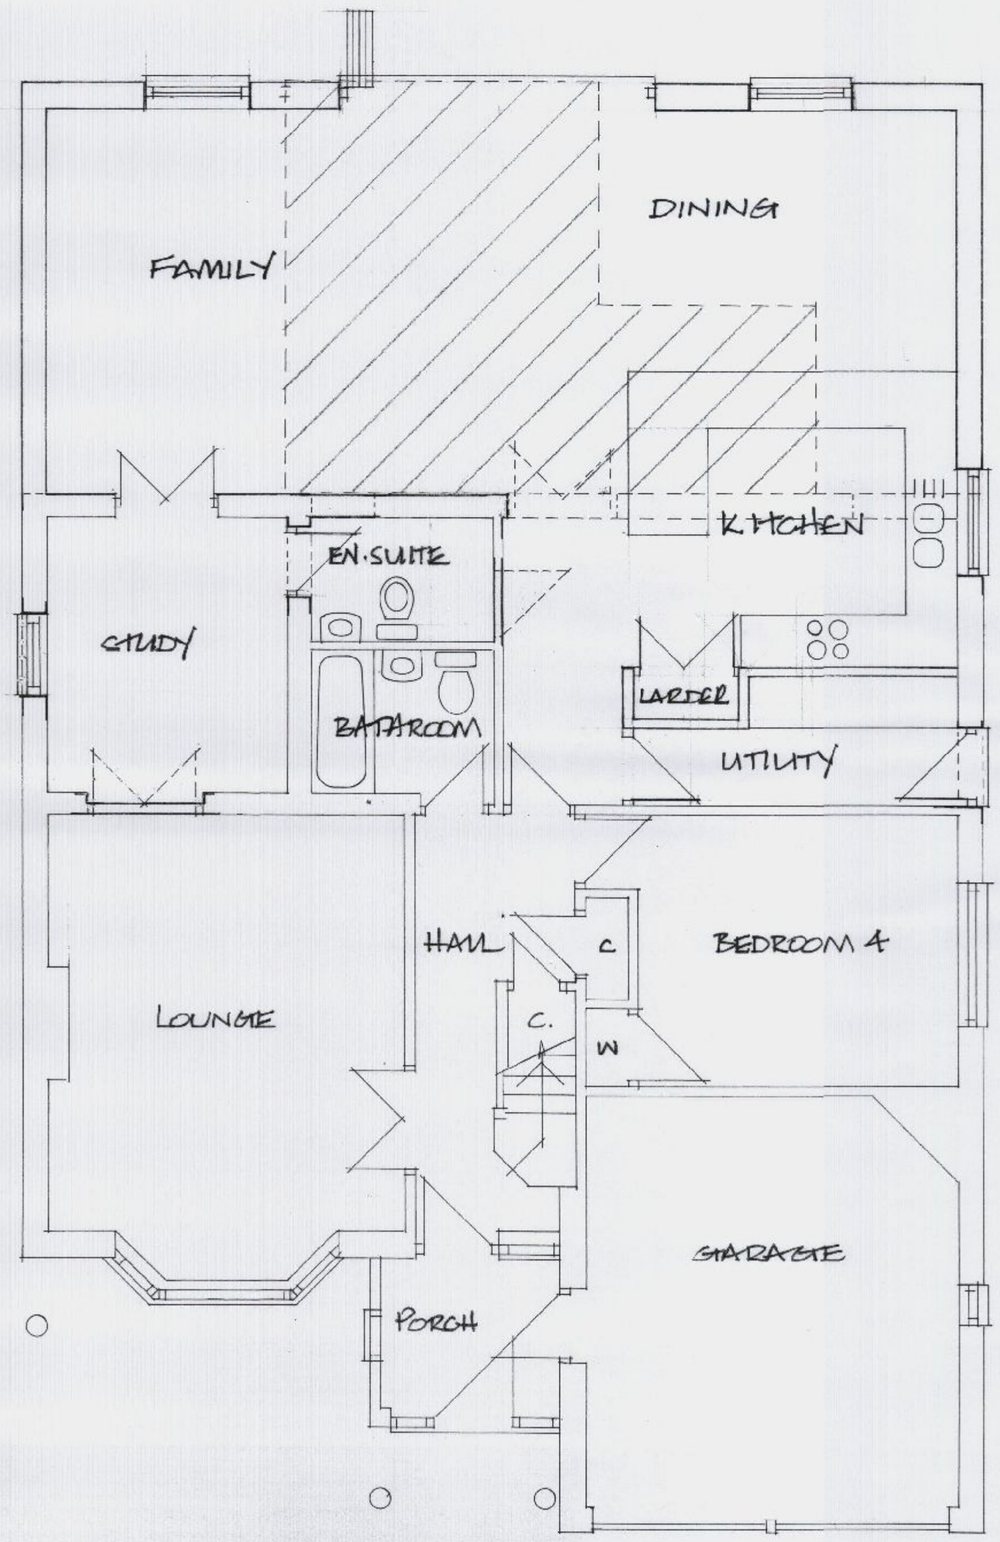

GROUND FLOOR

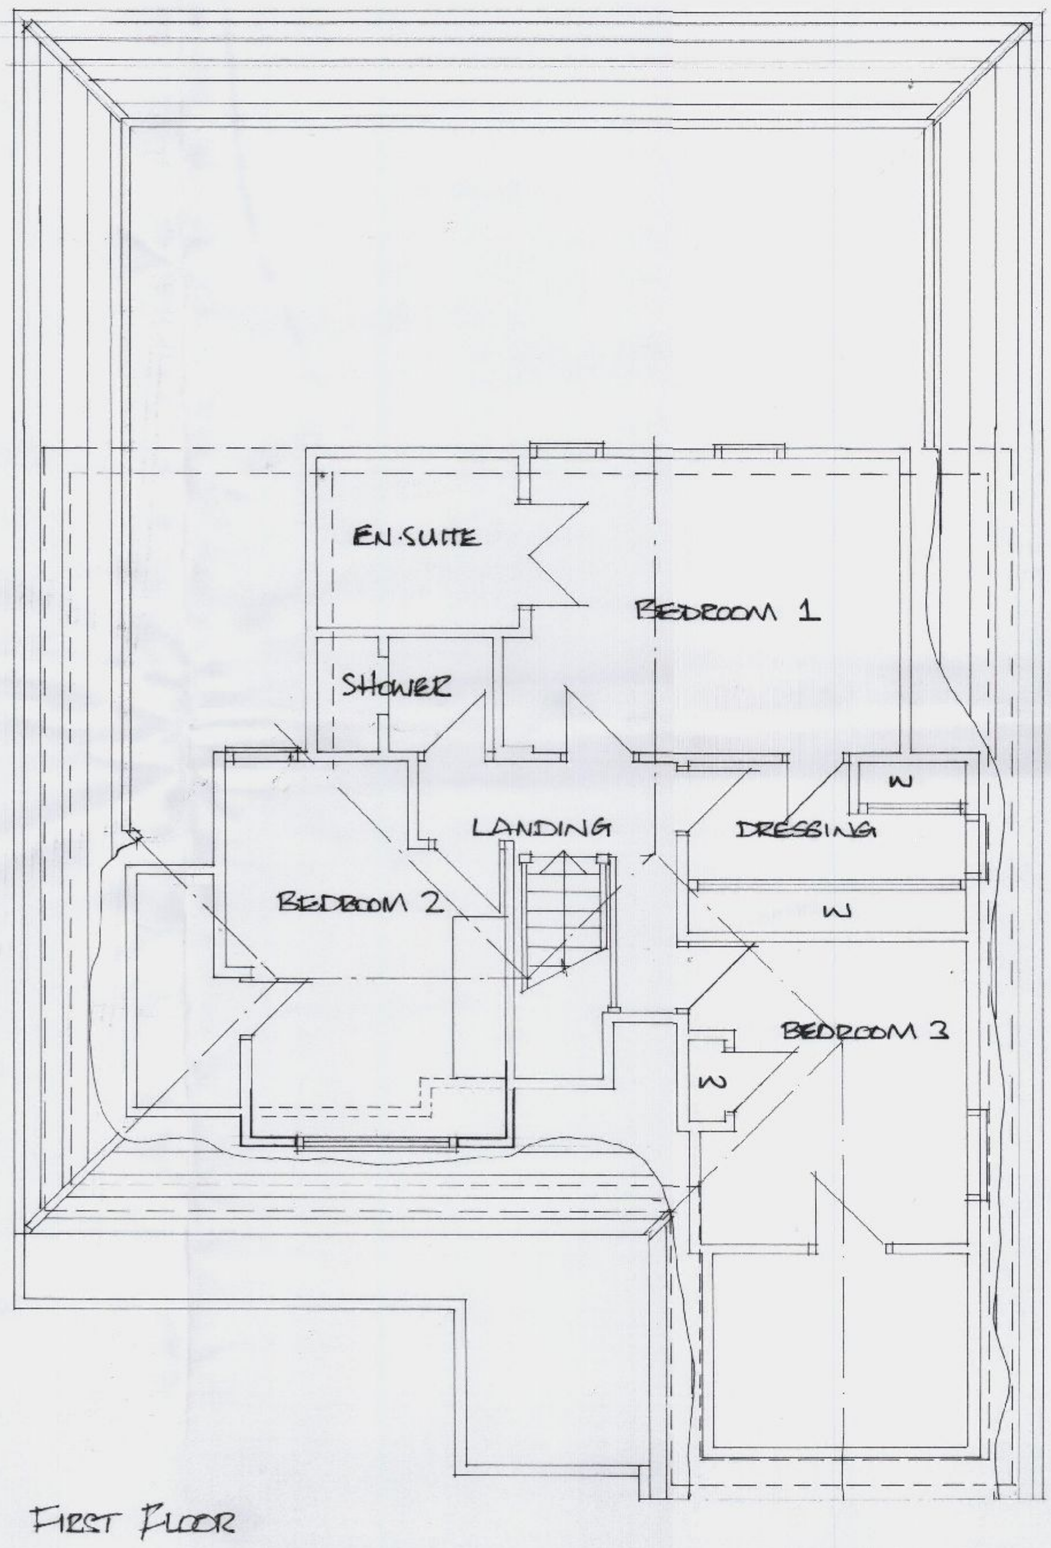

FIRST FLOOR

HAVANT BOROUGH COUNCIL
24 JUN 2011
RECEIVED

DEREK TREAGUS ASSOCIATES
ARCHITECTURAL SERVICES
Flat 3, 34 Wimbledon Park Road, Southsea, Hants PO5 2PT
Tel 07956 624094

Project
REAR EXTENSION & FRONT DORMER TO 37 STAKES HILL ROAD, WATERLOOVILLE, HAMPSHIRE.

Client: **Mr & Mrs R Smith**

Title: **PLANNING DRAWING**

Date	Drawn	Scale
May 2011	DT	1:50,1:100,1:1250

Drg. No. **11.906.01** Rev.