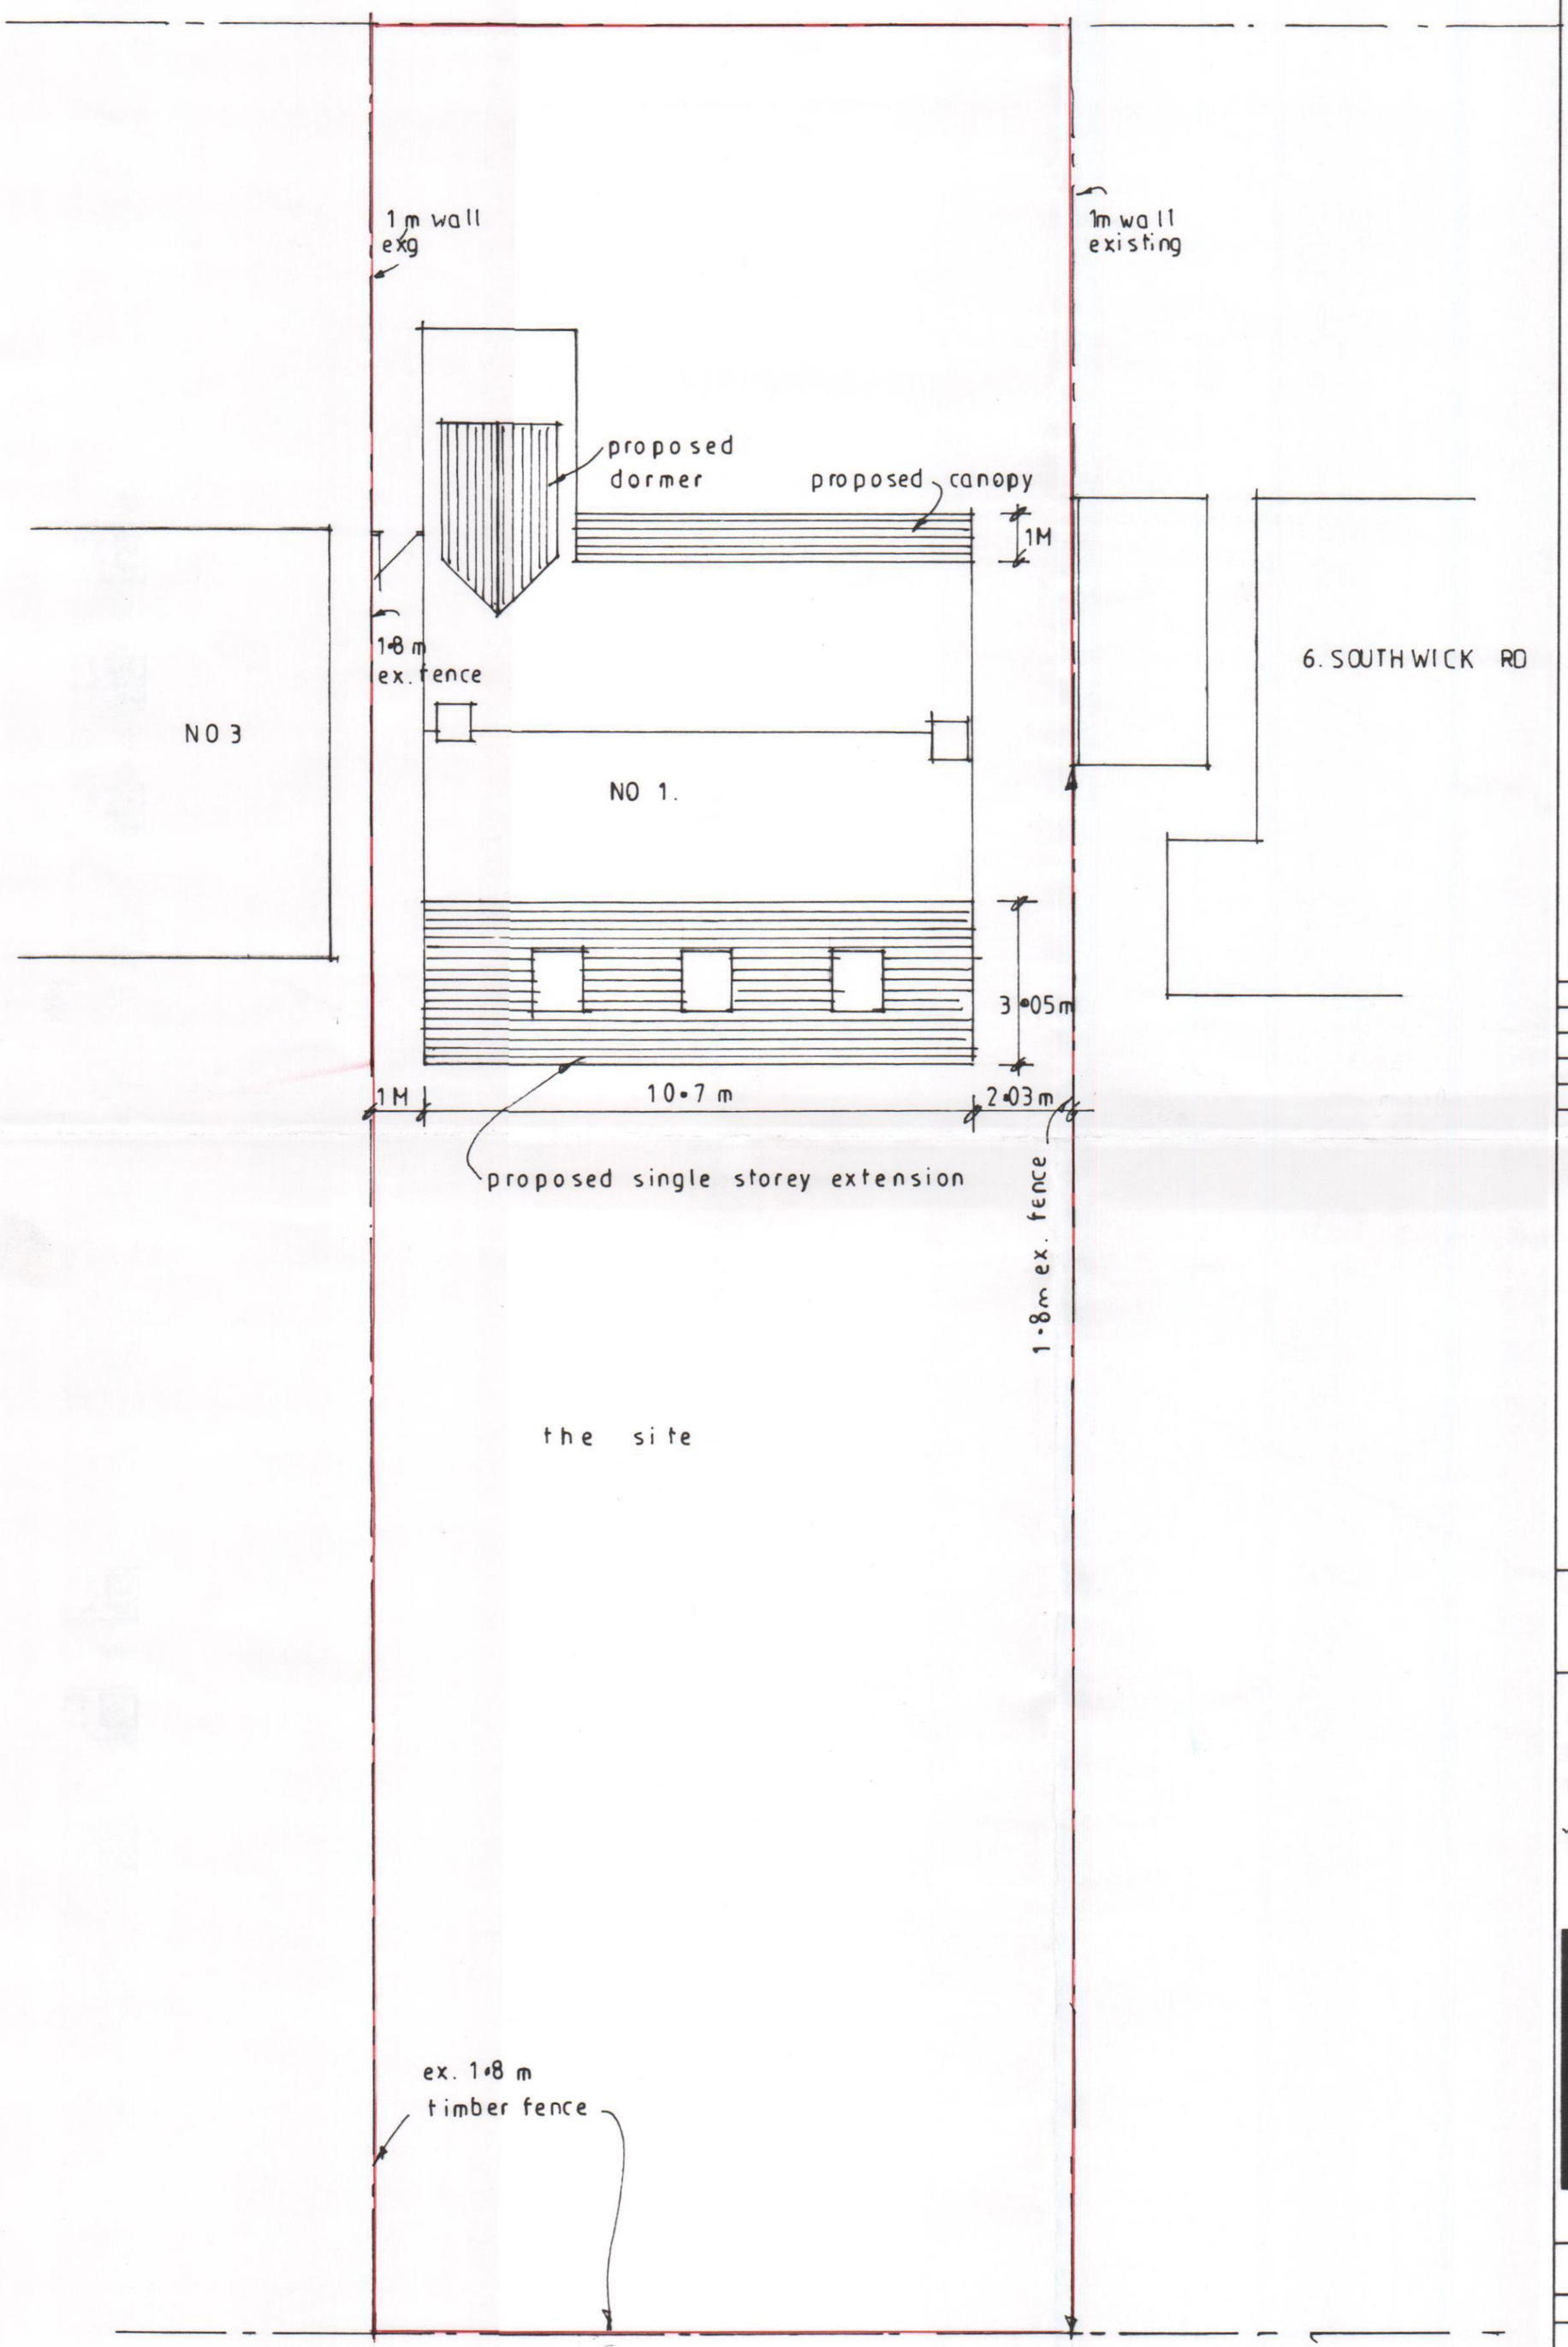


Note:

All dimensions must be checked on site and not scaled from this drawing.
except for planning.

0 1 2 3 4 5 meters

scale bar

A		
	Date	Revision

© copyright

HAVANT BOROUGH COUNCIL
-7 SEP 2011
RECEIVED

Client
MR AND MRS MASSON

Job Title
PROPOSED FRONT DORMER, REAR EXTENSION AND PORCH CANOPY ROOF/ALTERATIONS TO FRONT WINDOWS/DOOR AT "CHERRYTREES", 1 SOUTHBROOK CLOSE LANGSTONE HAVANT PO9 1RW

Drawing Title
ROOF / BLOCK PLAN

Scale 1 : 100

Date SEPT. 2011

Drawn by C.W

Drg. No. 4

Rev.

ARCHITECTURAL 594 x 841mm A1