PERMIT

HAVANT BOROUGH COUNCIL
DEVELOPMENT CONTROL
09 FEB 2011
RECEIVED



Extg South East Elevation.



Extg North East Elevation.



Extg North West Elevation.

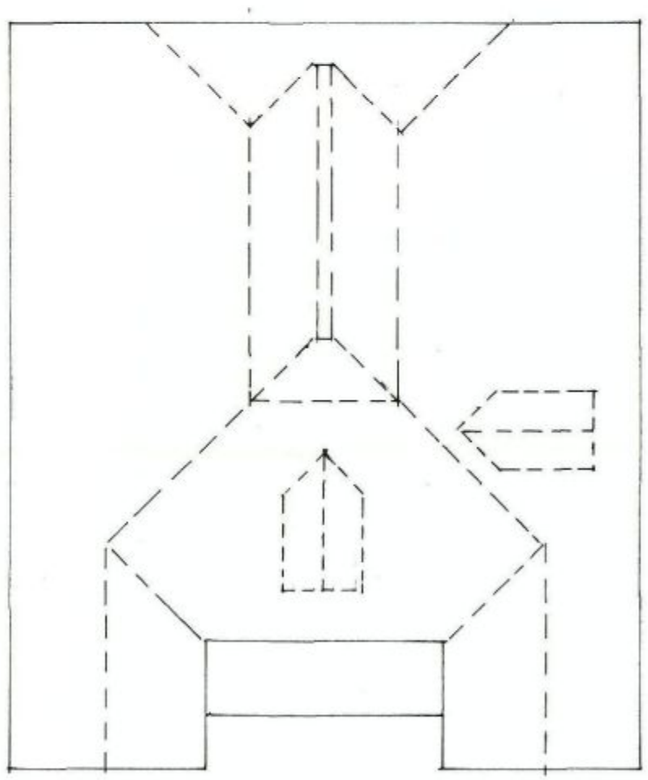

Proposed Roof Plan.

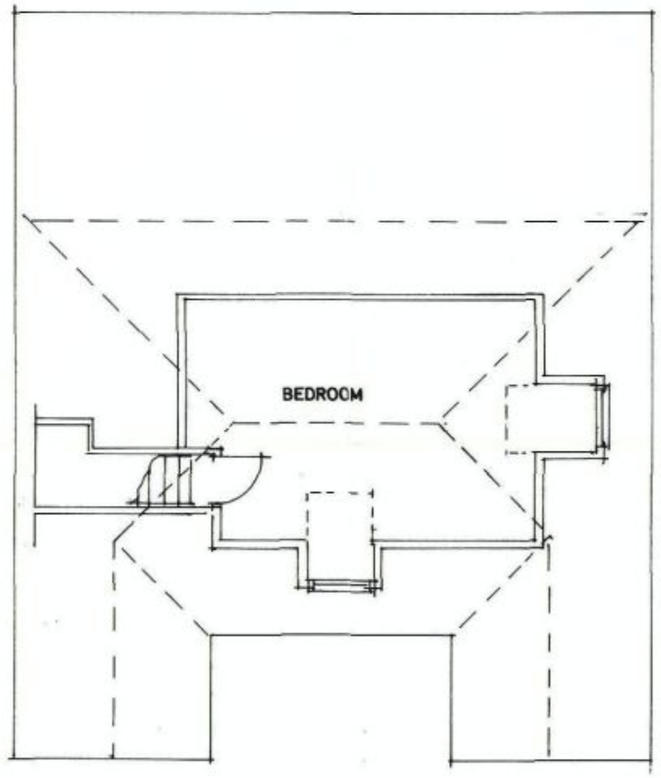

Extg First Floor Layout Plan.



Extg South West Elevation.

Dwelling at 43 Eastoke Avenue, Hayling Island, Hants. PO11 9QW	
R. Price Esq..	
Scale 1:100	Date July 2010
A3 Drawing Number	3
Revision.	