REFUSE

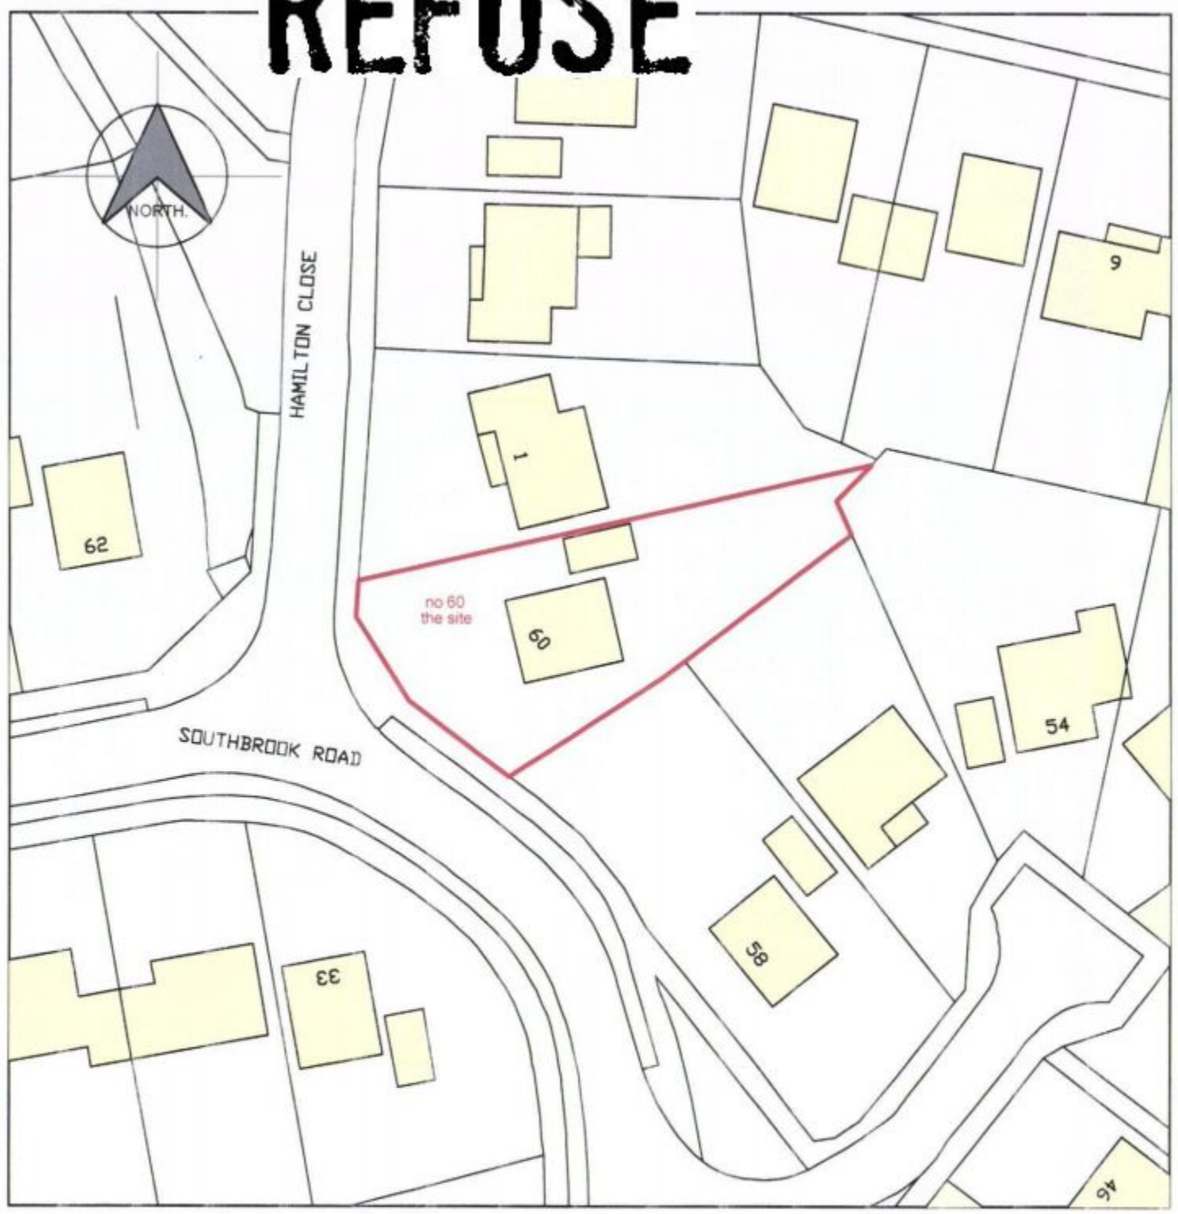

site plan

scale: 1:500



site location plan

scale: 1:1250

HAVANT BOROUGH COUNCIL
21 MAR 2011
RECEIVED

revision	notes	date	drawn	check
A				

client: Mr & Mrs J Windust.

scale width: 100mm @ a1 - 80mm @ a3

notes

this drawing is the copyright of the Holman Reading partnership llp and must not be reproduced in whole or part or used for the execution of works without their permission.

all dimensions to be checked on site prior to commencement of construction works and the architect notified of any discrepancy.

figured dimensions are to be used in preference to scaled dimensions.

no deviation from this drawing will be permitted without prior consent of the architect.

all drawings are prepared subject to a full measured and structural survey of the buildings and site.

all structural work is subject to the appointment of a structural engineer to confirm and agree the structural proposals.

os promap licence no. 100020449.

hrp architects

holman reading partnership llp

18 Limbertine Spur
Hilsea, Portsmouth, Hampshire, po3 5hj

tel: 023 9269 1843
fax: 023 9263 9722
email: info@hrp-architects.com
website: hrp-architects.com

project: Proposed extension 60 Southbrook Road Havant	drawn: sgr	checked:	
	date: feb11	status: PI	
detail: Site location plan	a1 scale: n/a	a3 scale: stated	8196 -02 rev: A