from measured survey D&BA Sept. 2011

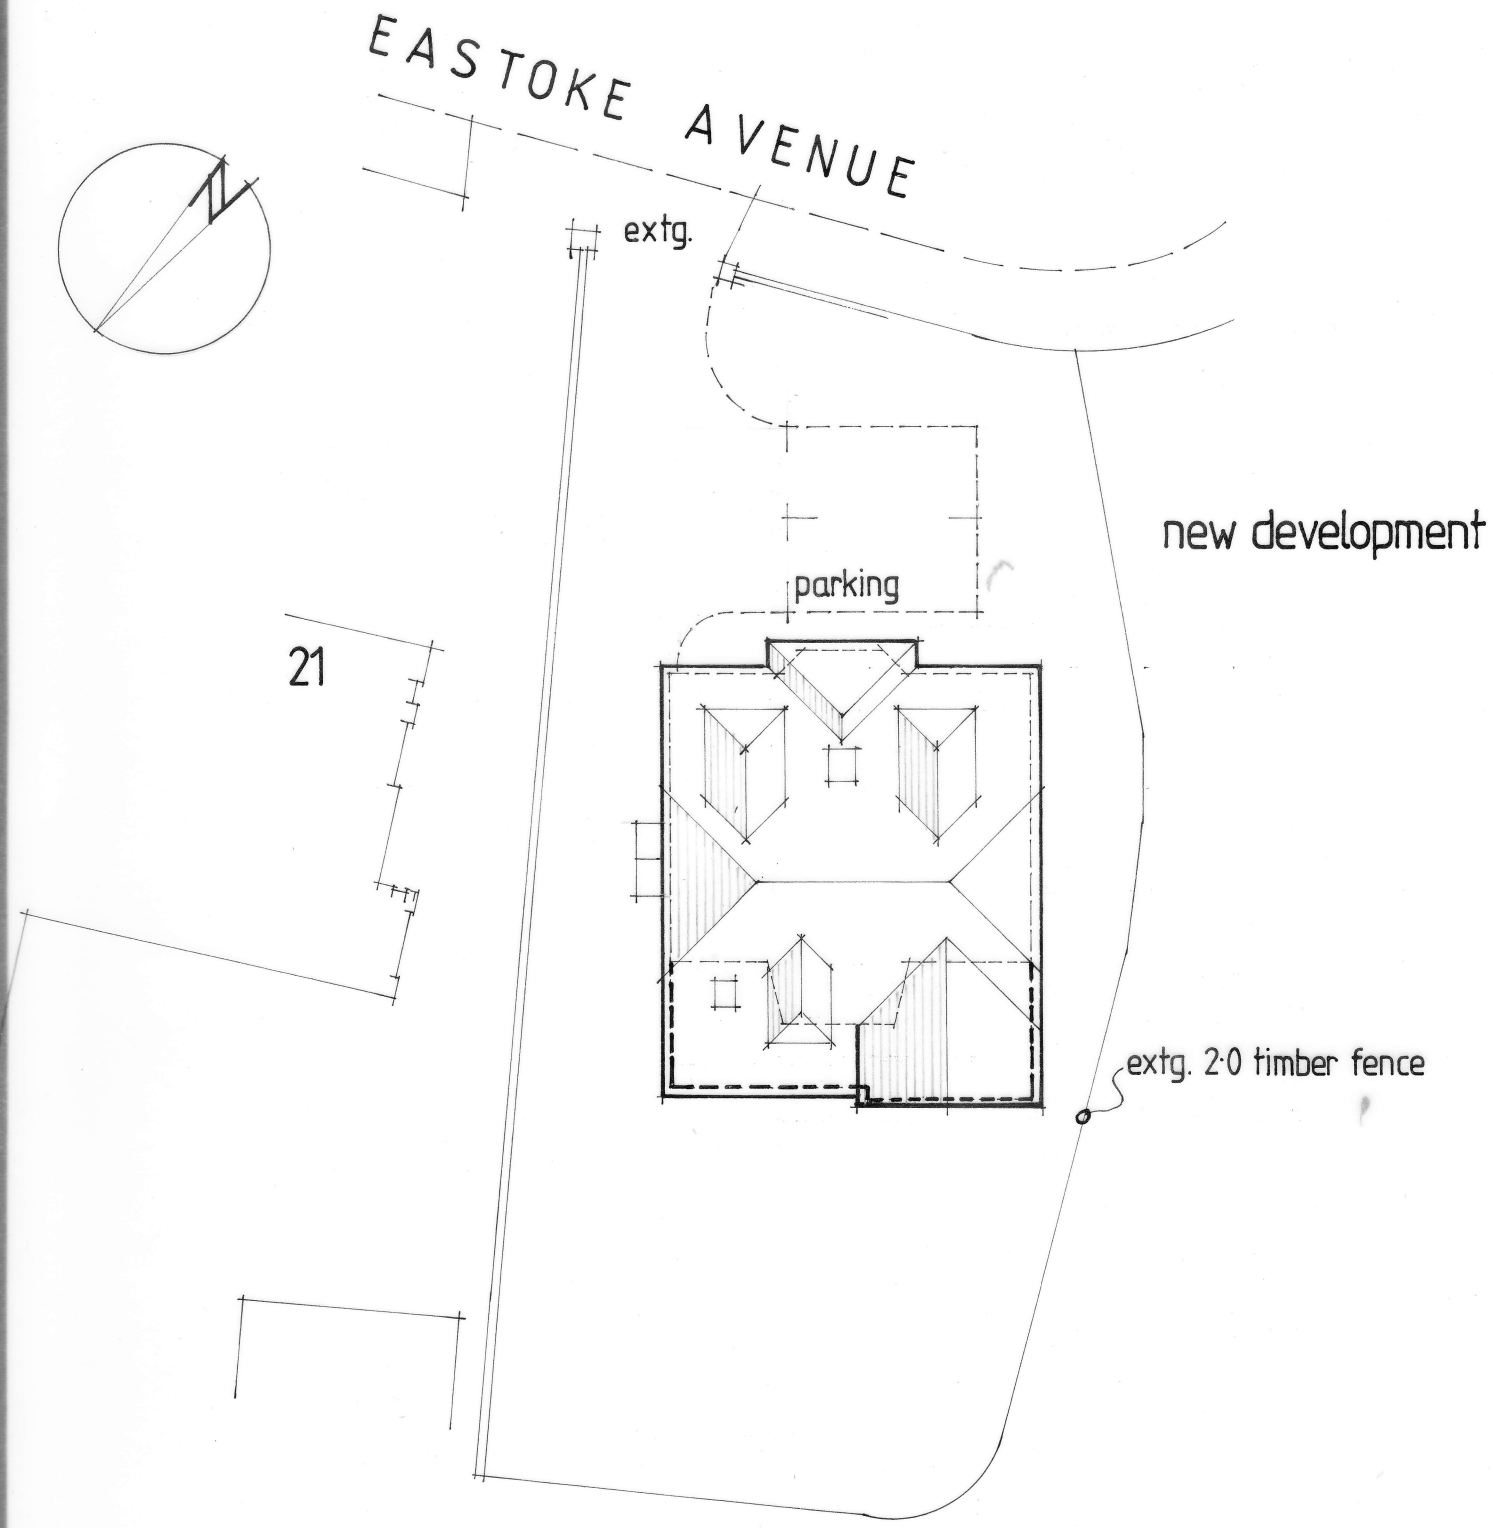

D & B . A The Studio, 11 Anthill Close Denmead, Hampshire, PO7 6ND Tel. 02392 233337 Email ken@berry6.eclipse.co.uk	19 Eastoke Avenue Hayling Island Site Plan	Drawing no 1123/08 Scale : 1:100 Date : October 2011	A4