PERMIT

06/55601/011

AMENDED

APP/10/0283

B.O.H. PERMIT

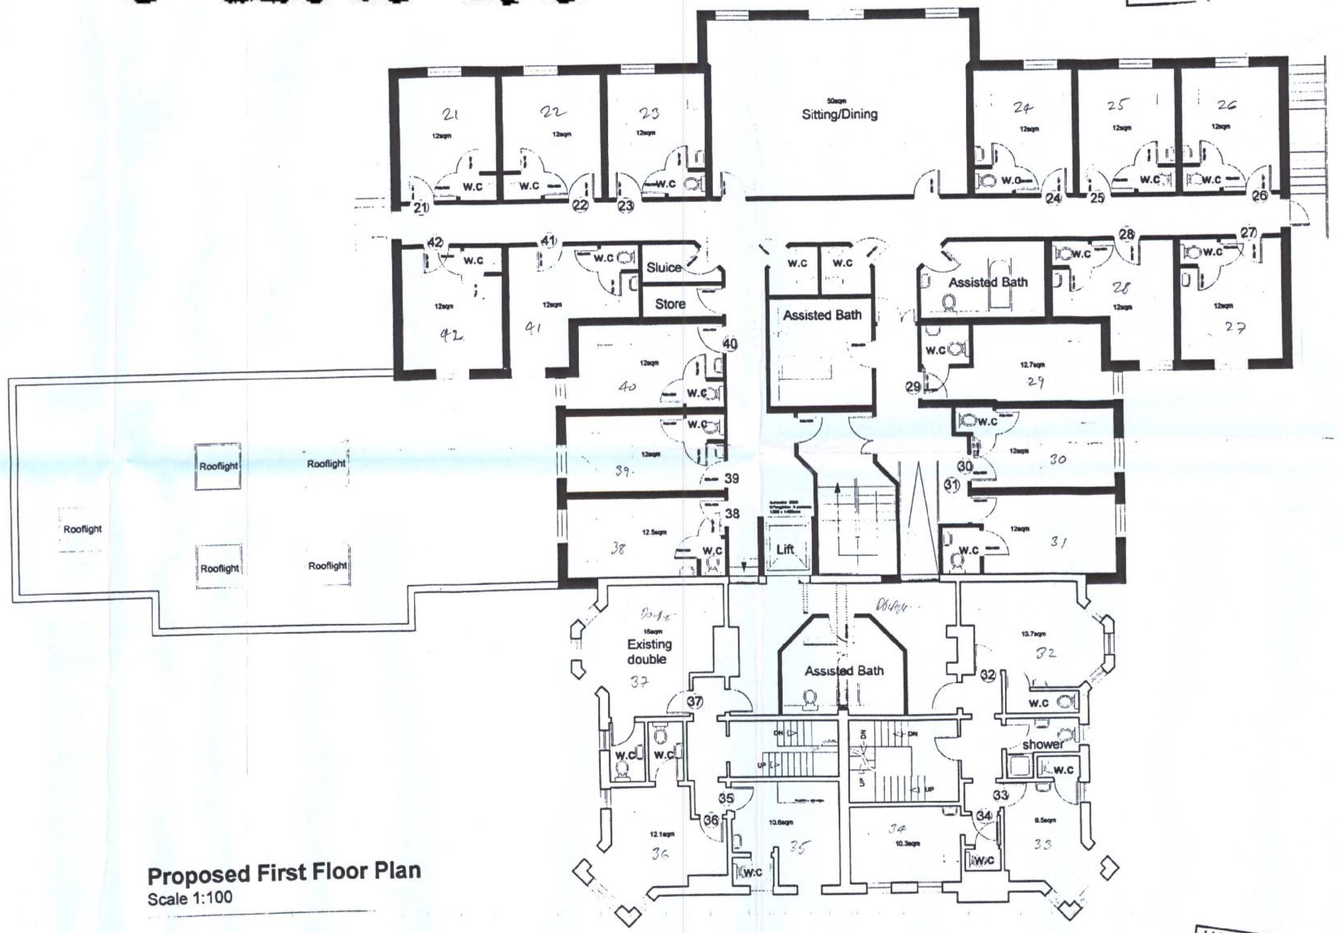

Proposed First Floor Plan
Scale 1:100

- Walls As Existing
- Walls To Be Removed
- New Wall As Proposed

HAVANT BOROUGH COUNCIL
07 DEC 2006
RECEIVED

CLIENT
Cornelia Care Homes

PROJECT
Cornelia Parks,
47-49 Beach Road,
Hayling Island

DRAWING
Proposed First Floor Plan

SCALE
1:100

DATE
May 2006

DRG. NO.
651 / P02

REV
B

PRO VISION
planning + design

Clear Park Court, Hursley, Winchester, Hampshire SO21 2LD
Telephone: 023 8027 6272 Fax: 023 8027 6274

Market House, Commercial, Wareborne, Dorset BH21 1JL
Tel: 01202 840408 Fax: 01202 840408

The High House 37 Oxford Street, Newbury, Berkshire, RG14 1JD
Tel: 01635 42141 Fax: 01635 41488

HAVANT BOROUGH COUNCIL
21 JUN 2010
RECEIVED